BOOK 9 PAGE 11

DIST	COUNTY	ROUTE	POST MILES	SHEET NO	TOTAL SHEETS
07	L.A.	91	19.5-22.1	1	2

STATE OF CALIFORNIA
TRANSPORTATION AGENCY
DEPARTMENT OF PUBLIC WORKS
DIVISION OF HIGHWAYS


A L Himelhoch
DEPUTY DISTRICT ENGINEER
August 9, 1970
DATE

3662

FILED
AT REQUEST OF
DEPT. OF PUBLIC WORKS
OCT. 13, 1970
26 MIN. PAST 11AM
IN BOOK 9
AT PAGE 11
OF STATE HIGHWAY MAPS
LOS ANGELES COUNTY, CALIF.
RAY E. LEE
COUNTY RECORDER
BY [signature] Deputy
Free

RIGHT OF WAY MAPS OF

STATE HIGHWAY
Along Artesia Blvd. (Rte. 91)
in the Cities of Cerritos and La Mirada

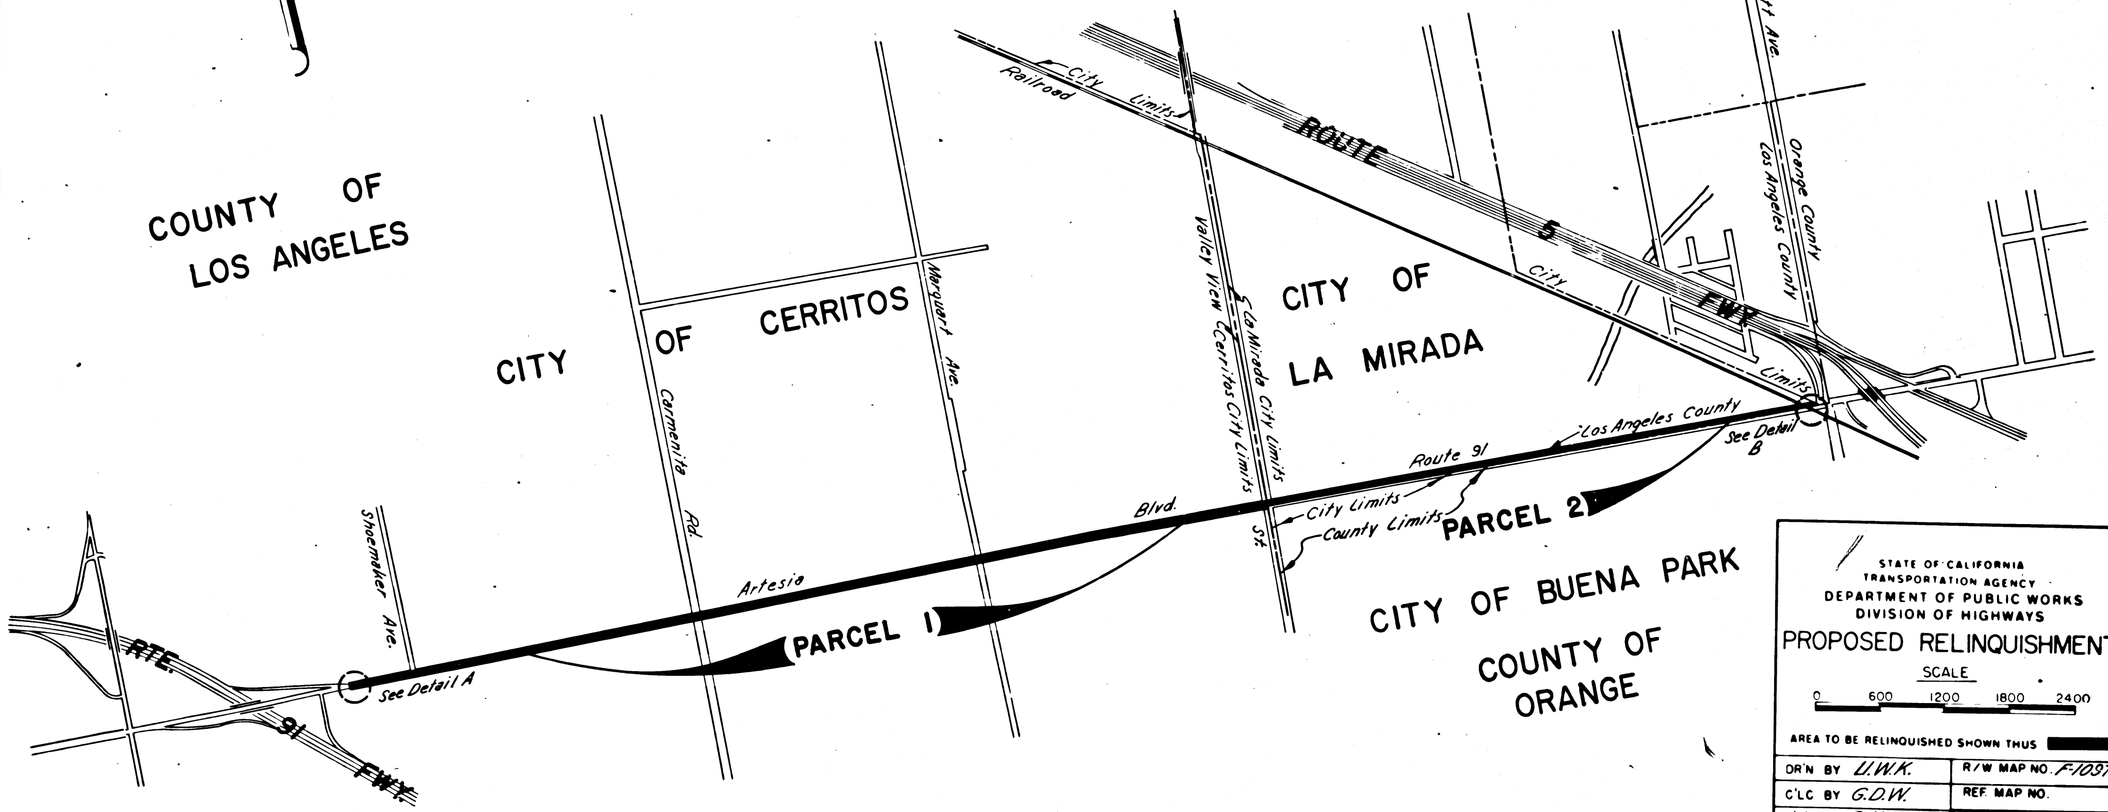

STATE OF CALIFORNIA
TRANSPORTATION AGENCY
DEPARTMENT OF PUBLIC WORKS
DIVISION OF HIGHWAYS

PROPOSED RELINQUISHMENT

SCALE
0 600 1200 1800 2400

AREA TO BE RELINQUISHED SHOWN THUS ■

DR'N BY U.W.K.	R/W MAP NO. F-1097
C'LC BY G.D.W.	REF. MAP NO.
C'K'D BY G.H.	REL-777,778
REVISED	

9/11-17

COUNTY ENGINEER'S COPY


BOOK 9 PAGE 12

DIST	COUNTY	ROUTE	POST MILES	SHEET NO.	TOTAL SHEETS
07	L.A.	91	19.5-22.1	2	2

FILED WITH LOS ANGELES
COUNTY RECORDER, RAY E. LEE
OCT 13 1970


R.W. Goldsmith
SENIOR HIGHWAY ENGINEER
AUGUST 3, 1970
DATE

S.E. 1/4, S.W. 1/4
Section 29
T.3S. R.11W. S.B.M.

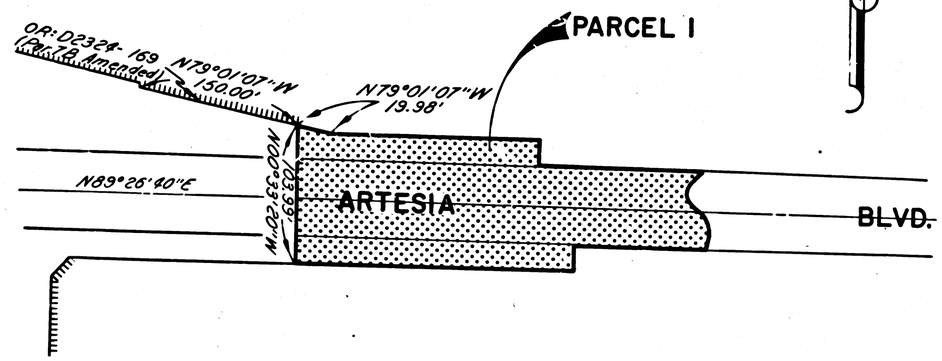

CITY OF CERRITOS

"Detail A"
Scale 1"=50'

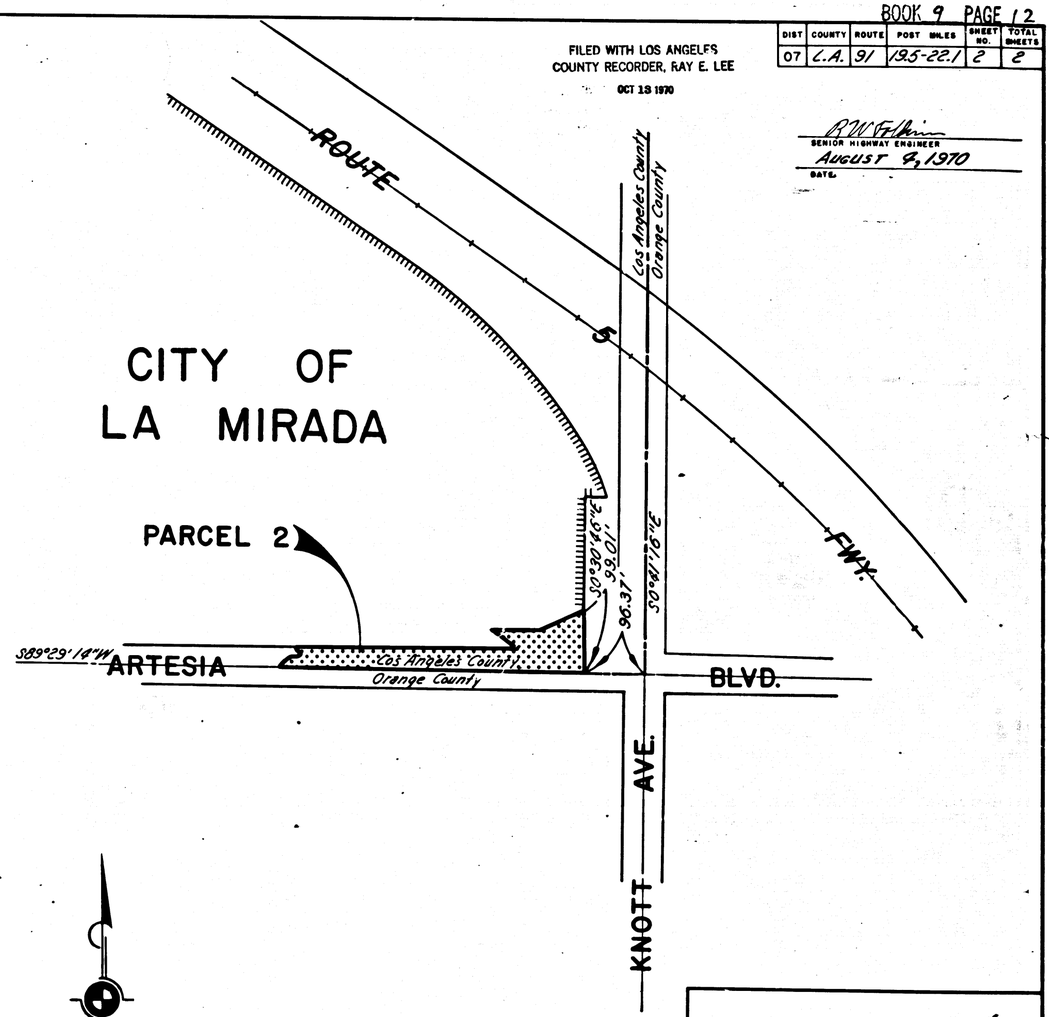

"Detail B"
Scale 1"=100'

STATE OF CALIFORNIA
TRANSPORTATION AGENCY
DEPARTMENT OF PUBLIC WORKS
DIVISION OF HIGHWAYS

PROPOSED RELINQUISHMENT

AREA TO BE RELINQUISHED SHOWN THUS
ACCESS PROHIBITED

DR'N BY U.W.K.	R/W MAP NO. F-1097
C'LC BY G.D.W.	REF. MAP NO.
C'K'D BY G.H.	REL-777,778
REVISED	

COUNTY ENGINEER'S COPY