BOOK 9 PAGE 17

DIST	COUNTY	ROUTE	POST MILES	SHEET NO.	TOTAL SHEETS
07	L.A.	60	19.5-28.9	1	10

STATE OF CALIFORNIA
TRANSPORTATION AGENCY
DEPARTMENT OF PUBLIC WORKS
DIVISION OF HIGHWAYS

RIGHT OF WAY MAPS OF


STATE HIGHWAY

In the City of Industry and the County of Los Angeles, between Fullerton Rd. and Diamond Bar Blvd.

A. Hirschbach
DEPUTY DISTRICT ENGINEER
October 15, 1970
DATE

1504

FILED
AT REQUEST OF
DEPT. OF PUBLIC WORKS
DEC. 7, 1970
AT 40 MIN. PAST 9 AM
IN BOOK 9
AT PAGE 17
OF STATE HIGHWAY MAPS
LOS ANGELES COUNTY, CALIF.
RAY E. LEE
COUNTY RECORDER
BY [illegible] Deputy
FEE $

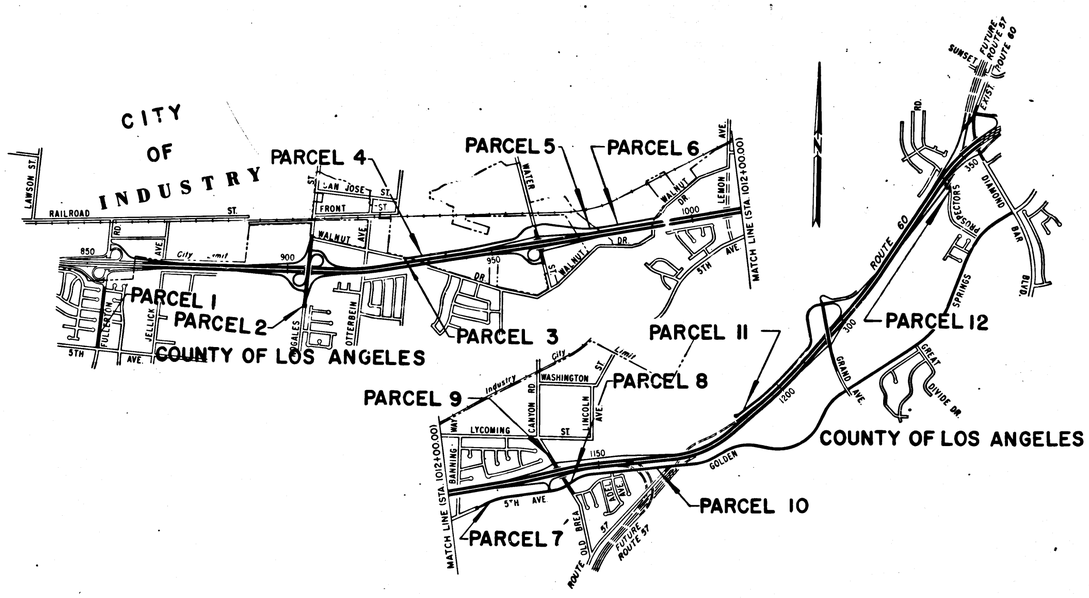

STATE OF CALIFORNIA
TRANSPORTATION AGENCY
DEPARTMENT OF PUBLIC WORKS
DIVISION OF HIGHWAYS

PROPOSED RELINQUISHMENT

SCALE IN FEET
1000 0 1000 2000 3000

DR'N BY L.I.W.K.	R/W MAP NO. F-1790
C'LC BY G.H.	REF. MAP NO. 168-7
C'K'D BY E.J.R.	REL-772,773
REVISED 3-2-70	

COUNTY ENGINEER'S COPY

BOOK 9 PAGE 18


DIST	COUNTY	ROUTE	POST MILES	SHEET NO.	TOTAL SHEETS
07	L.A	60	19.5-28.9	2	10

R.W. Fish
SENIOR HIGHWAY ENGINEER
October 15, 1970
DATE

FILED WITH LOS ANGELES
COUNTY RECORDER, RAY E. LEE
DEC 14 1970

TRACT NO. 24359

M.B. 640 - 33/39

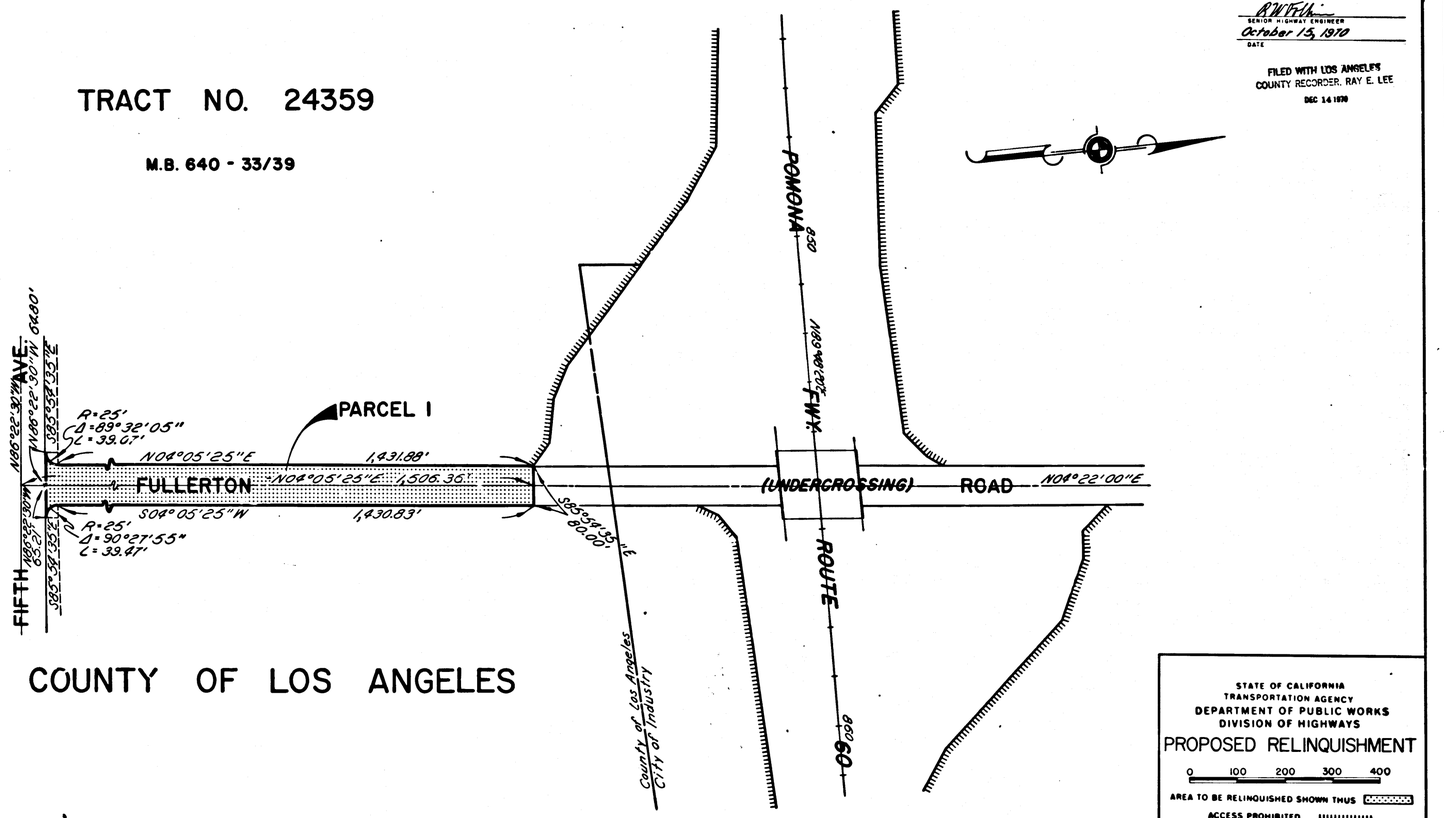

COUNTY OF LOS ANGELES

STATE OF CALIFORNIA
TRANSPORTATION AGENCY
DEPARTMENT OF PUBLIC WORKS
DIVISION OF HIGHWAYS

PROPOSED RELINQUISHMENT

0 100 200 300 400

AREA TO BE RELINQUISHED SHOWN THUS

ACCESS PROHIBITED

DR'N BY U.W.K.	R/W MAP NO. F-17790
C'LC BY G.H.	REF. MAP NO. 158-7
C'K'D BY E.J.P.	REL-772,773
REVISED	


COUNTY ENGINEER'S COPY

BOOK 9 PAGE 19

DIST	COUNTY	ROUTE	POST MILES	SHEET NO.	TOTAL SHEETS
07	L.A.	60	13.5-28.9	3	10

R.W.F.A.
SENIOR HIGHWAY ENGINEER
October 15, 1970
DATE

FILED WITH LOS ANGELES COUNTY RECORDER, RAY E. LEE
DEC 14 1970

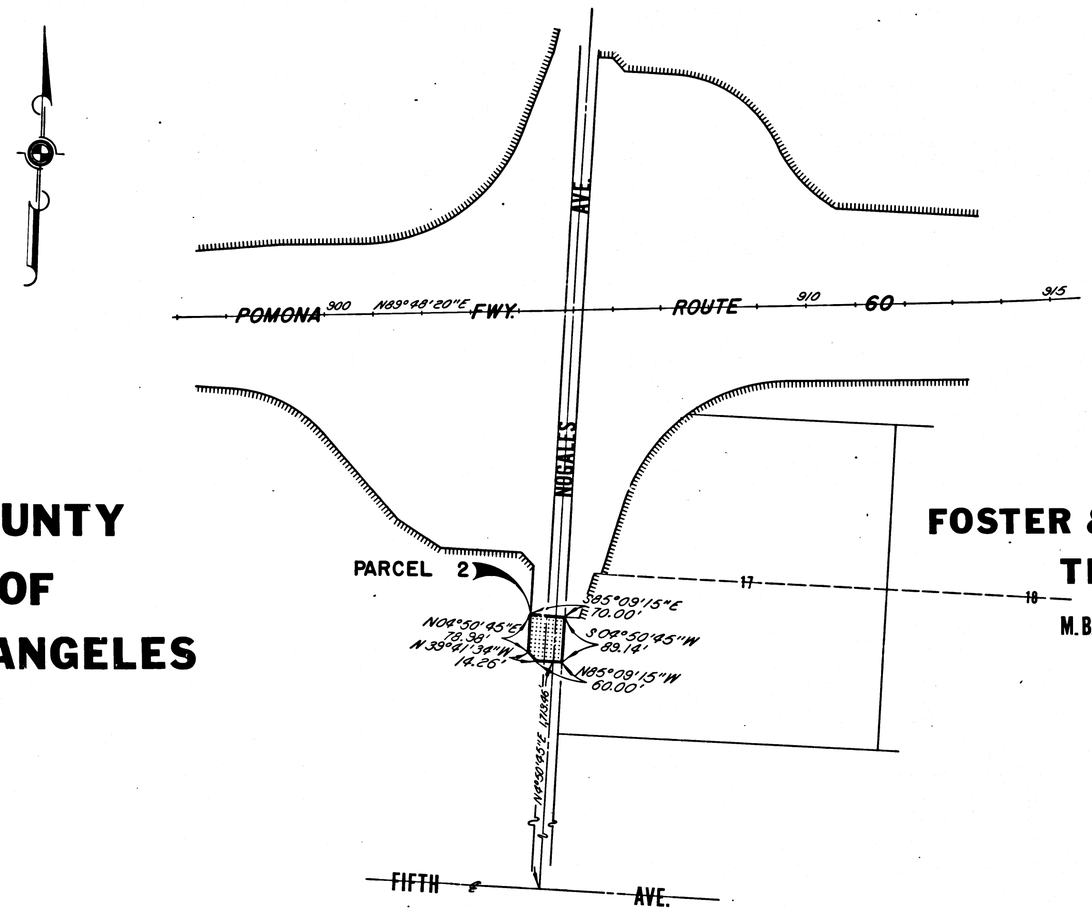

COUNTY OF LOS ANGELES

FOSTER & ROWLAND TRACT

M.B. 17 - 165

STATE OF CALIFORNIA
TRANSPORTATION AGENCY
DEPARTMENT OF PUBLIC WORKS
DIVISION OF HIGHWAYS

PROPOSED RELINQUISHMENT

0 100 200 300 400

AREA TO BE RELINQUISHED SHOWN THUS

ACCESS PROHIBITED

DR'N BY U.W.K.	R/W MAP NO. F-1791
C'LC BY G.H.	REF. MAP NO. 168-7
CK'D BY E.J.P.	REL-772,773
REVISED	

COUNTY ENGINEER'S COPY

BOOK 9 PAGE 20


DIST	COUNTY	ROUTE	POST MILES	SHEET NO.	TOTAL SHEETS
07	L.A.	60	19.5-28.9	4	10


R.W. Forth
SENIOR HIGHWAY ENGINEER
October 15, 1970
DATE

FILED WITH LOS ANGELES COUNTY RECORDER, RAY E. LEE
DEC 14 1970

RANCHO LA PUENTE
Dd. Bk. 202-440

CITY OF INDUSTRY

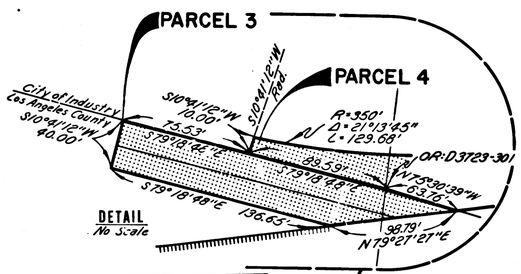

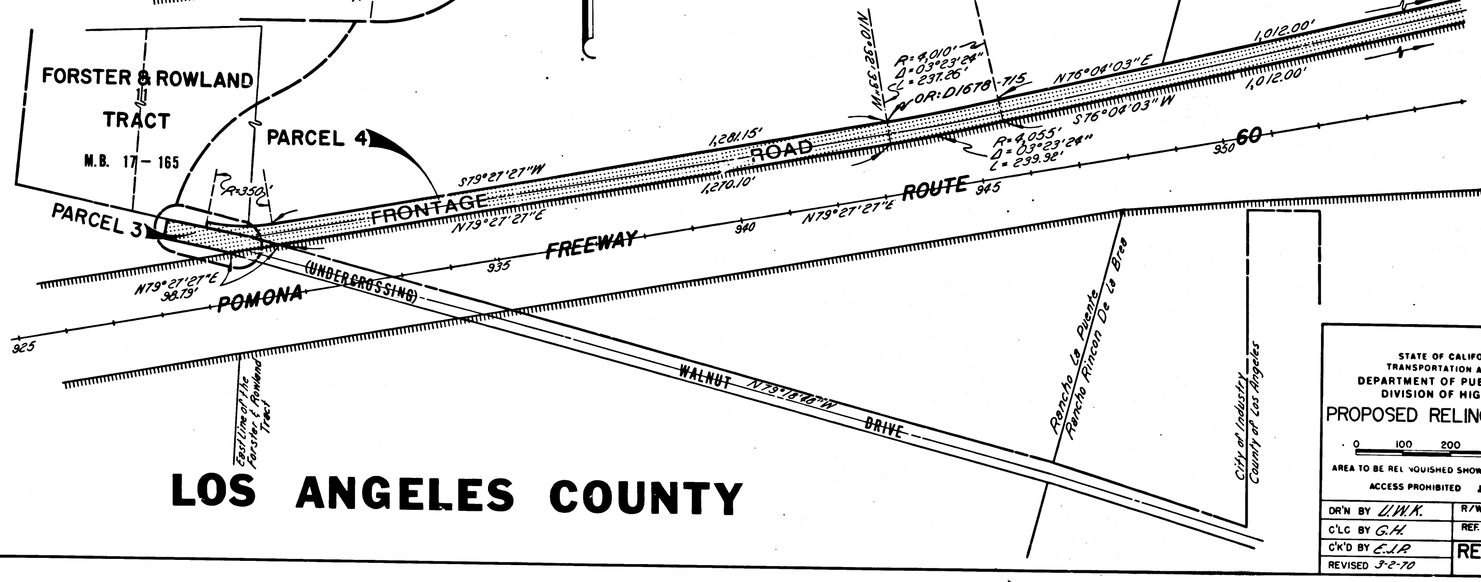

LOS ANGELES COUNTY

STATE OF CALIFORNIA
TRANSPORTATION AGENCY
DEPARTMENT OF PUBLIC WORKS
DIVISION OF HIGHWAYS

PROPOSED RELINQUISHMENT

0 100 200 300 400

AREA TO BE RELINQUISHED SHOWN THUS

ACCESS PROHIBITED

DR'N BY U.W.K.	R/W MAP NO. F-1791
C'LC BY G.H.	REF. MAP NO. 168-7
C'K'D BY E.J.R.	REL-772,773
REVISED 3-2-70	

COUNTY ENGINEER'S COPY

BOOK 9 PAGE 21

DIST	COUNTY	ROUTE	POST MILES	SHEET NO.	TOTAL SHEETS
07	L.A.	60	19.5-28.9	5	10

RANCHO RINCON DE LA BREA

R.S. 35-42


CITY OF INDUSTRY

TRACT NO. 5579

M.B. 88-52 / 53

R.W. Hall
SENIOR HIGHWAY ENGINEER
October 15, 1970
DATE

FILED WITH LOS ANGELES COUNTY RECORDER, RAY E. LEE
DEC 14 1970

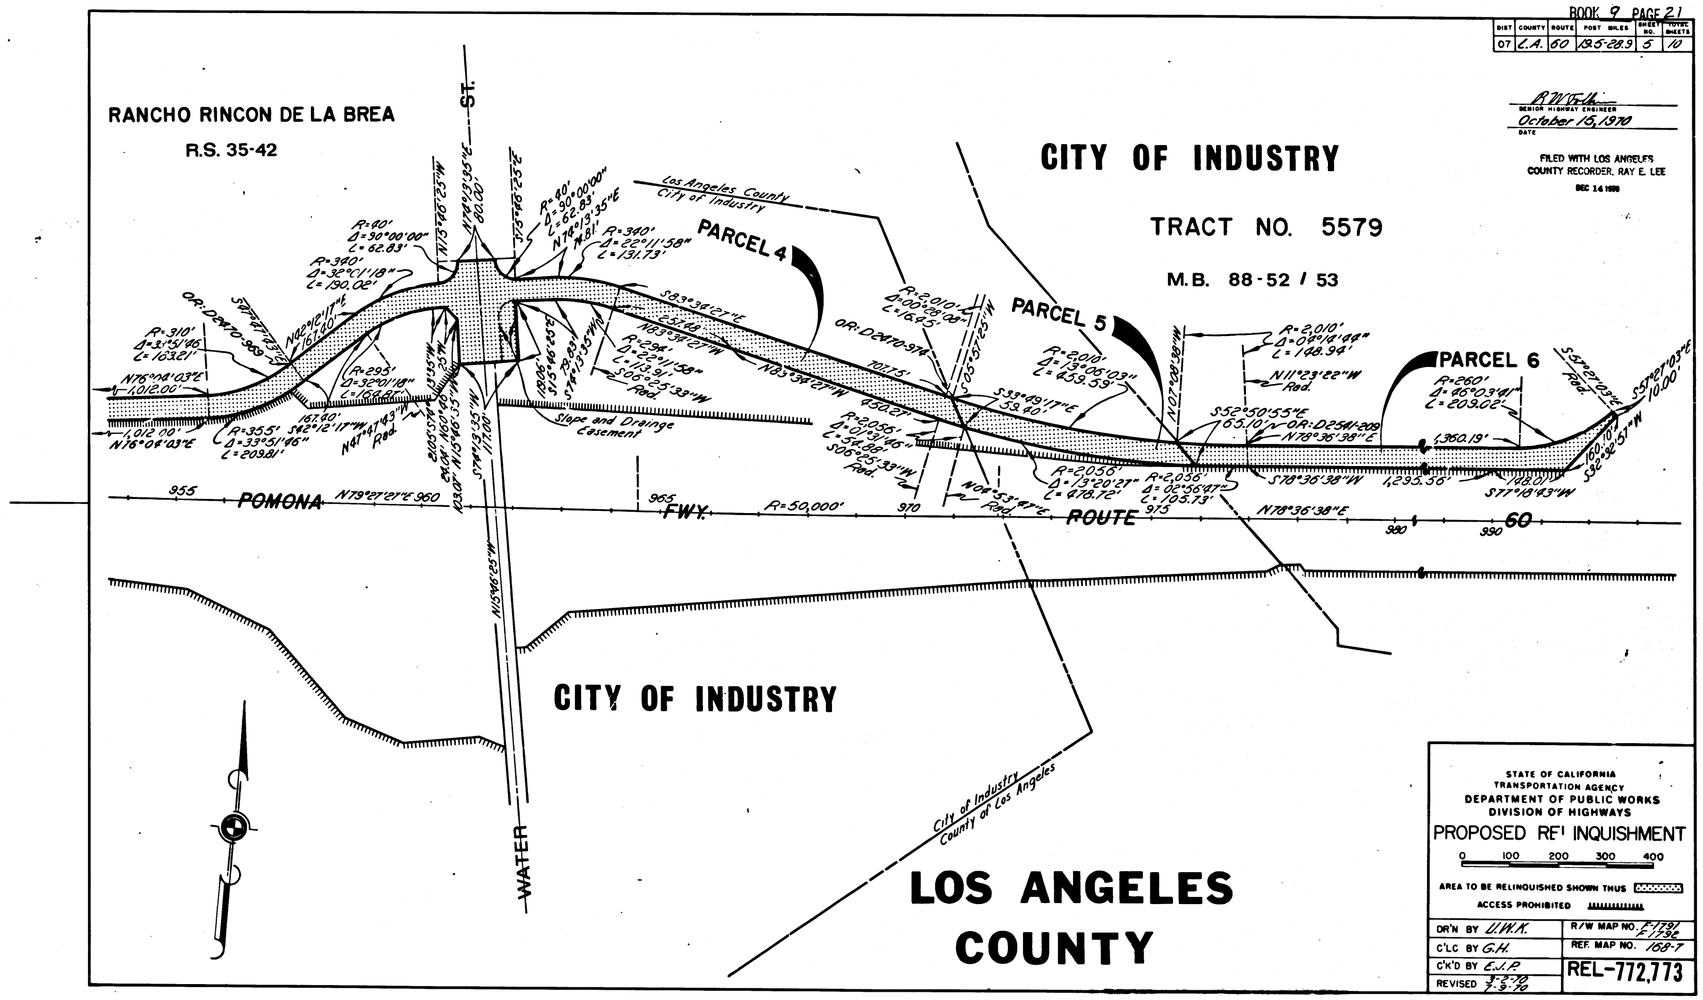

STATE OF CALIFORNIA
TRANSPORTATION AGENCY
DEPARTMENT OF PUBLIC WORKS
DIVISION OF HIGHWAYS

PROPOSED RELINQUISHMENT

0 100 200 300 400

AREA TO BE RELINQUISHED SHOWN THUS

ACCESS PROHIBITED

DR'N BY U.W.K.	R/W MAP NO. F-1791, F-1792
C'LC BY G.H.	REF. MAP NO. 168-7
C'K'D BY E.J.P.	REL-772,773
REVISED 7-2-70	


COUNTY ENGINEER'S COPY

BOOK 9 PAGE 22

DIST	COUNTY	ROUTE	POST MILES	SHEET NO.	TOTAL SHEETS
07	L.A.	60	19.5-28.9	6	10

R.W. Fish
SENIOR HIGHWAY ENGINEER
October 15, 1970
DATE

FILED WITH LOS ANGELES COUNTY RECORDER, RAY E. LEE
DEC 14 1970

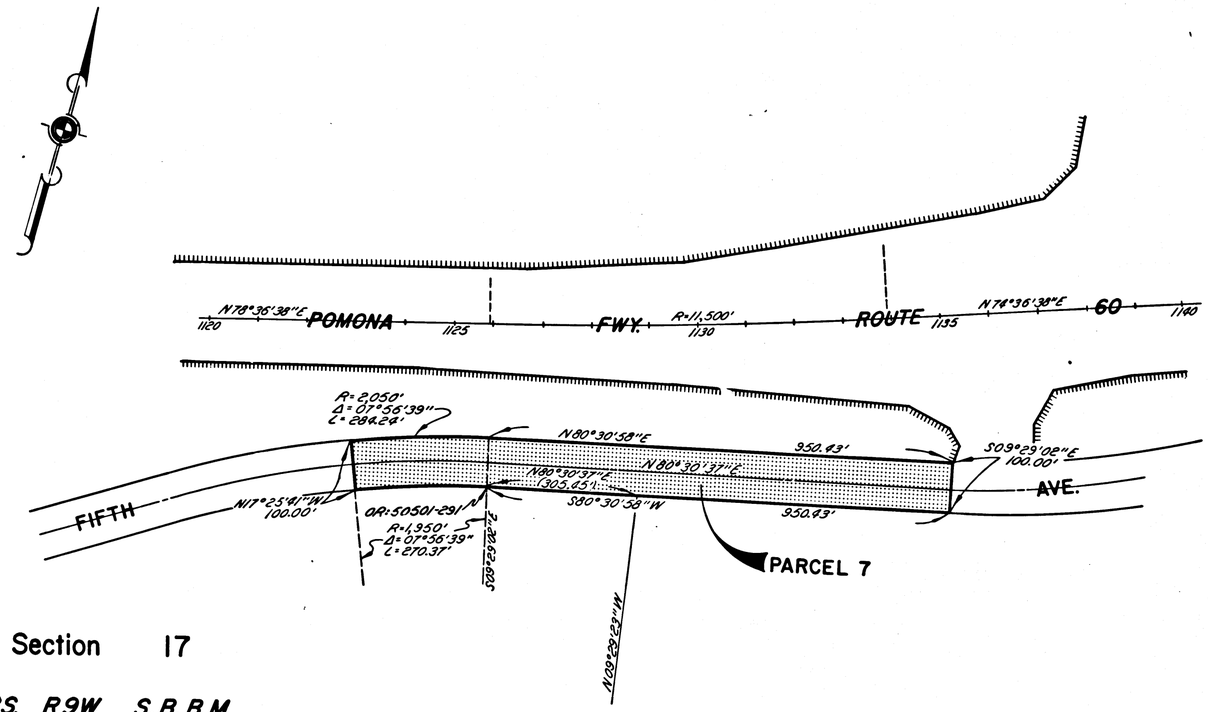

Section 17

T.2S. R.9W. S.B.B.M.

COUNTY OF LOS ANGELES

STATE OF CALIFORNIA
TRANSPORTATION AGENCY
DEPARTMENT OF PUBLIC WORKS
DIVISION OF HIGHWAYS

PROPOSED RELINQUISHMENT

0 100 200 300 400

AREA TO BE RELINQUISHED SHOWN THUS

ACCESS PROHIBITED

DR'N BY L.W.K.	R/W MAP NO. F-1792
C'LC BY G.H.	REF. MAP NO. 168-7
C'K'D BY E.J.P.	REL-772,773
REVISED 3-2-70	


COUNTY ENGINEER'S COPY

BOOK 9 PAGE 23

DIST	COUNTY	ROUTE	POST MILES	SHEET NO.	TOTAL SHEETS
07	L.A.	60	R5-28.9	7	10

TRACT NO. 2166

M.B. 22-4

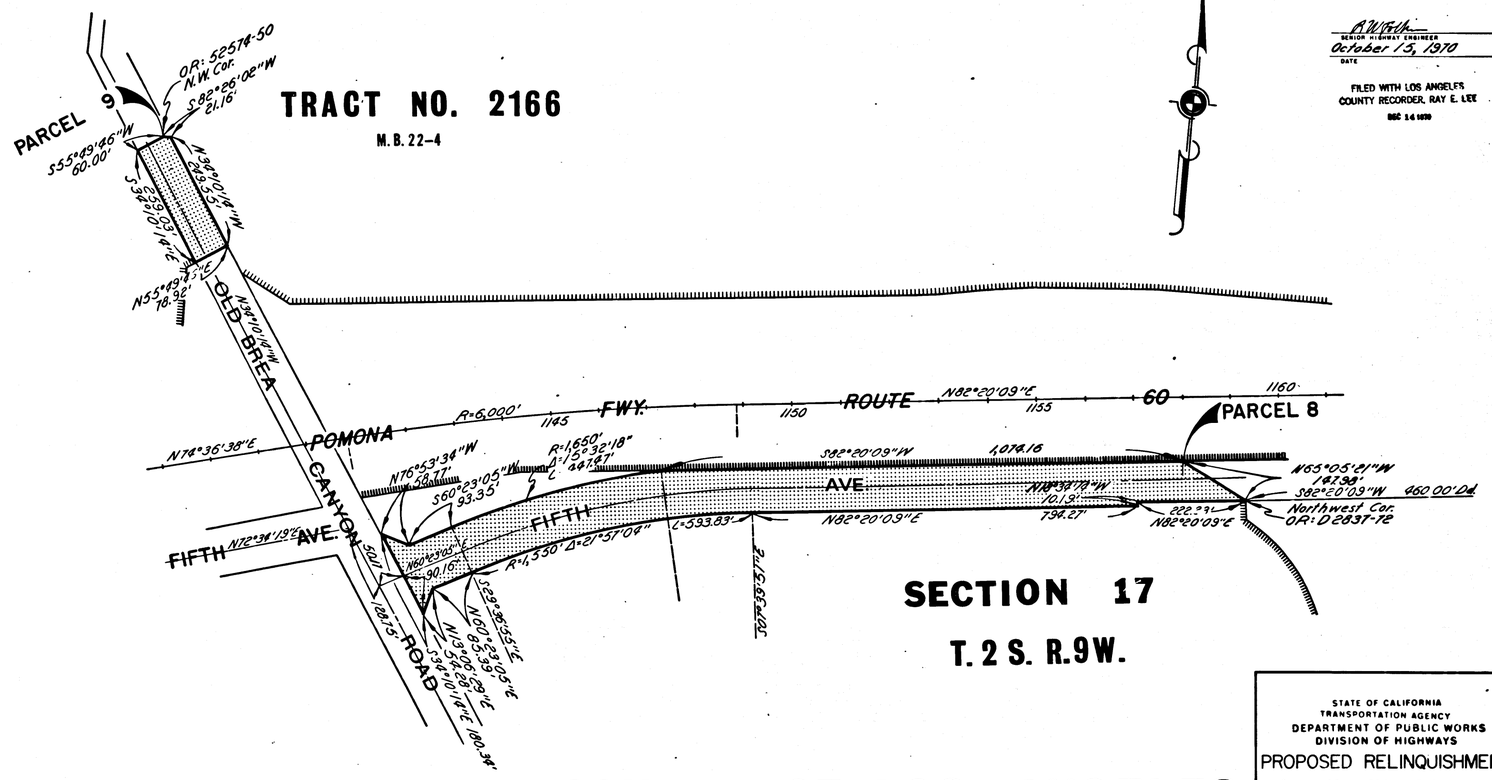

SECTION 17

T. 2 S. R. 9 W.

COUNTY OF LOS ANGELES

A.W. Fish
SENIOR HIGHWAY ENGINEER
October 15, 1970
DATE

FILED WITH LOS ANGELES COUNTY RECORDER, RAY E. LEE
DEC 3 6 1970

STATE OF CALIFORNIA
TRANSPORTATION AGENCY
DEPARTMENT OF PUBLIC WORKS
DIVISION OF HIGHWAYS

PROPOSED RELINQUISHMENT

0 100 200 300 400

AREA TO BE RELINQUISHED SHOWN THUS

ACCESS PROHIBITED

DR'N BY J.W.K.	R/W MAP NO. F-1792
C'LC BY G.H.	REF. MAP NO. 168-7
C'K'D BY E.J.P.	REL-772,773
REVISED 9-3-70 9-5-70	


COUNTY ENGINEER'S COPY

BOOK 9 PAGE 24

DIST	COUNTY	ROUTE	POST MILES	SHEET NO.	TOTAL SHEETS
07	L.A.	60	13.5-28.9	9	10

FILED WITH LOS ANGELES
COUNTY RECORDER, RAY E. LEE
DEC 14 1970
R.W. Folk
SENIOR HIGHWAY ENGINEER
October 15, 1970
DATE

COUNTY OF LOS ANGELES

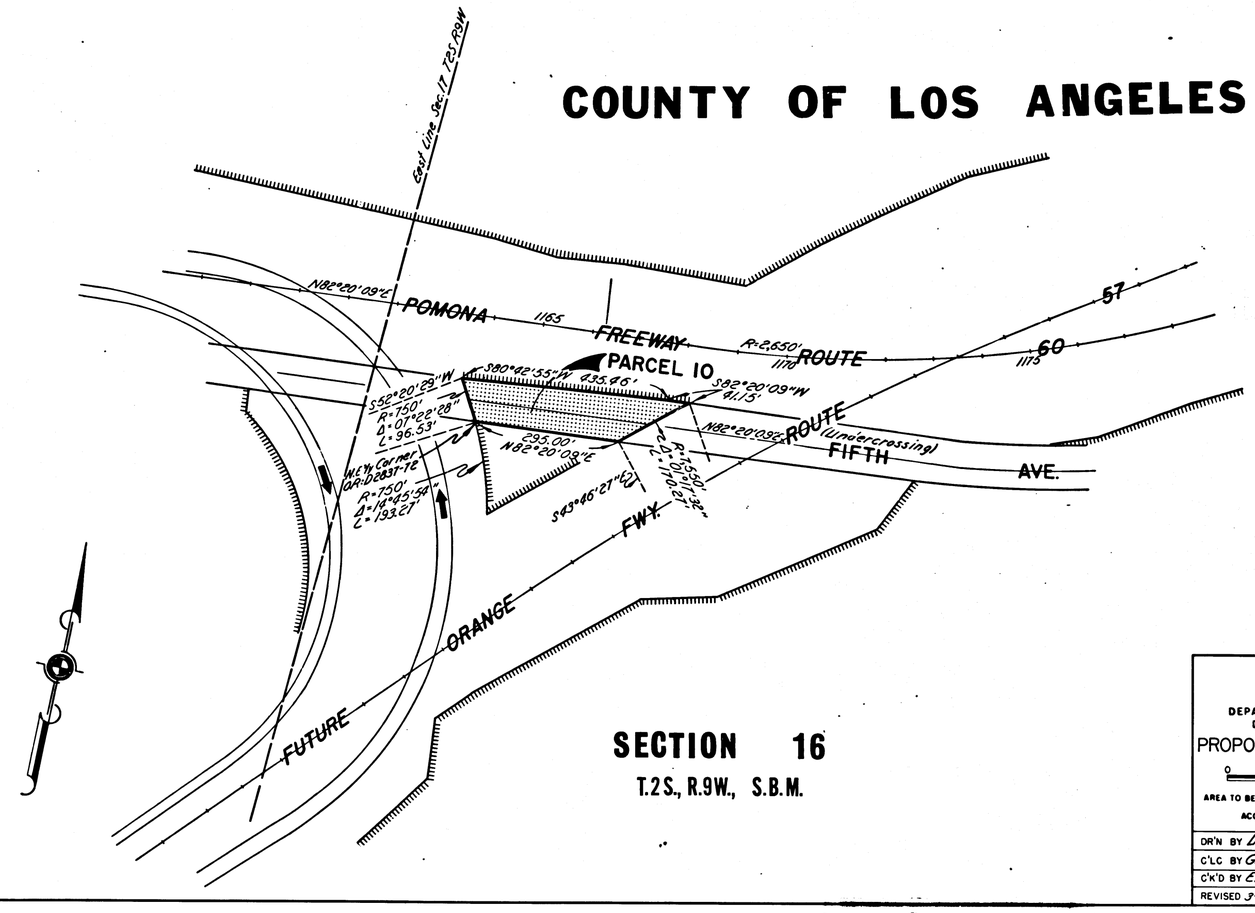

SECTION 16

T.2S., R.9W., S.B.M.

STATE OF CALIFORNIA
TRANSPORTATION AGENCY
DEPARTMENT OF PUBLIC WORKS
DIVISION OF HIGHWAYS

PROPOSED RELINQUISHMENT

0 100 200 300 400

AREA TO BE RELINQUISHED SHOWN THUS

ACCESS PROHIBITED

DR'N BY LWK.	R/W MAP NO. F-1972
C'LC BY G.H.	REF. MAP NO. 168-T
C'K'D BY E.J.P.	REL-772,773
REVISED 3-2-70	

COUNTY ENGINEER'S COPY

BOOK 9 PAGE 25


DIST	COUNTY	ROUTE	POST MILES	SHEET NO.	TOTAL SHEETS
07	L.A.	60	19.5-28.9	9	10

FILED WITH LOS ANGELES
COUNTY RECORDER, RAY E. LEE

R.D. Peck
SENIOR HIGHWAY ENGINEER
October 15, 1970
DATE

Section 9

T.2S., R.9W., S.B.M.

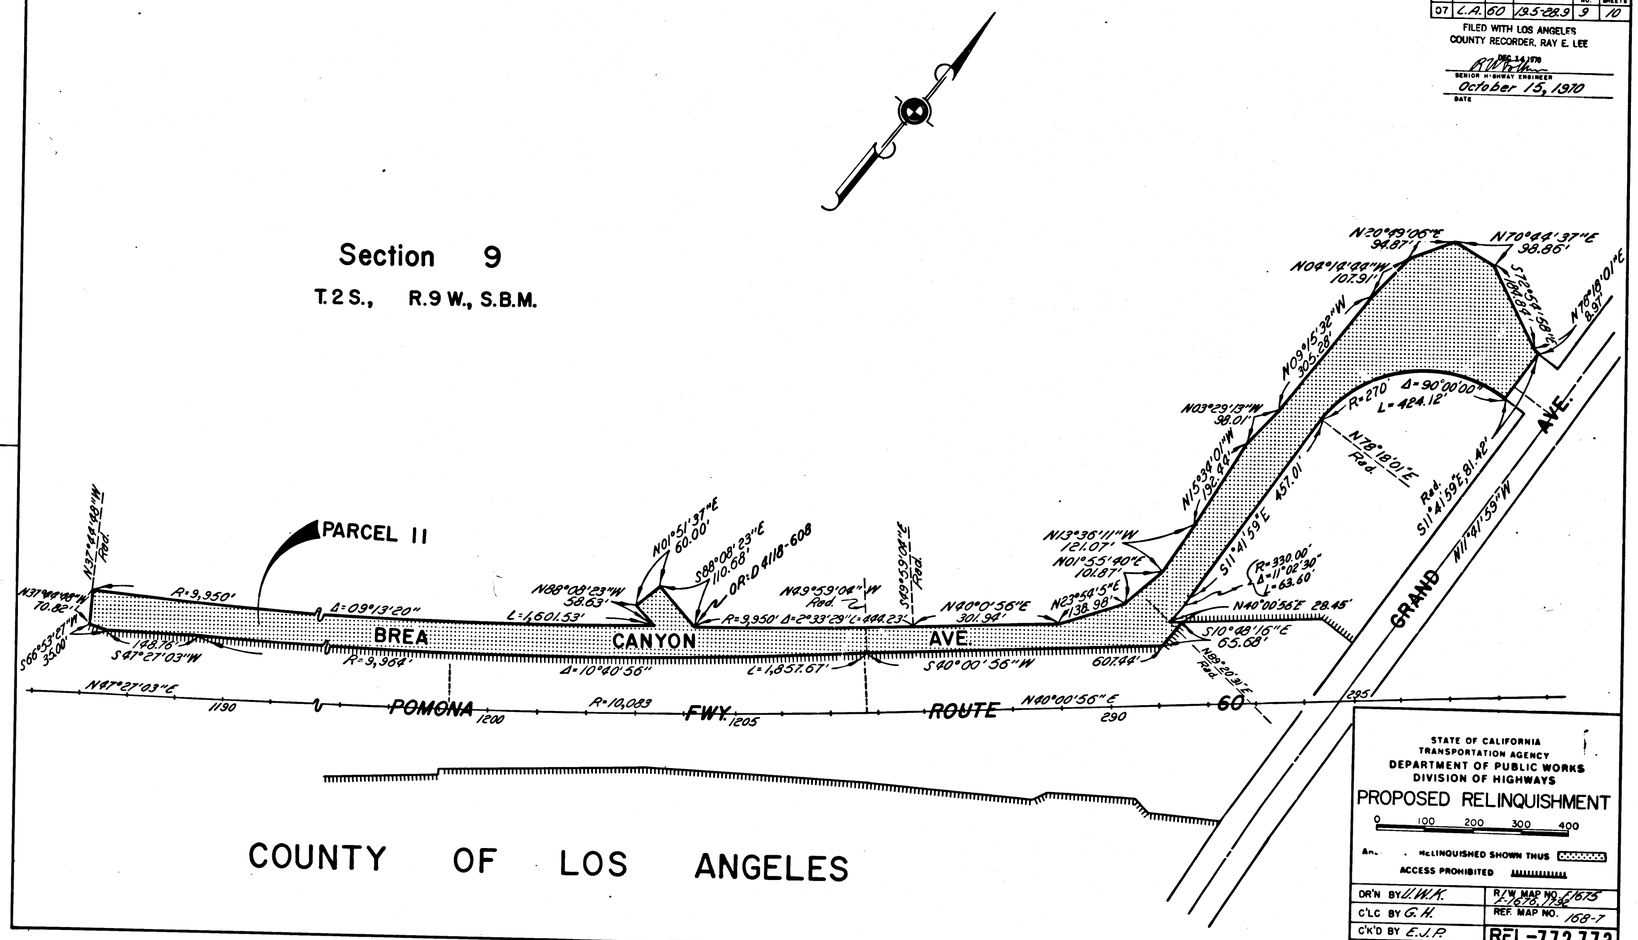

STATE OF CALIFORNIA
TRANSPORTATION AGENCY
DEPARTMENT OF PUBLIC WORKS
DIVISION OF HIGHWAYS

PROPOSED RELINQUISHMENT

0 100 200 300 400

AREA RELINQUISHED SHOWN THUS

ACCESS PROHIBITED

DR'N BY J.W.K.	R/W MAP NO. 2-675, 736
C'LC BY G.H.	REF. MAP NO. 168-7
C'K'D BY E.J.P.	REL-772,773
REVISED 5-26-70	


COUNTY OF LOS ANGELES

COUNTY ENGINEER'S COPY

BOOK 9 PAGE 26

DIST	COUNTY	ROUTE	POST MILES	SHEET NO.	TOTAL SHEETS
07	L.A.	60	19.5-28.5	10	10

FILED WITH LOS ANGELES
COUNTY RECORDER, RAY E. LEE
DEC 14 1970
R.W.F.
SENIOR HIGHWAY ENGINEER
October 15, 1970
DATE

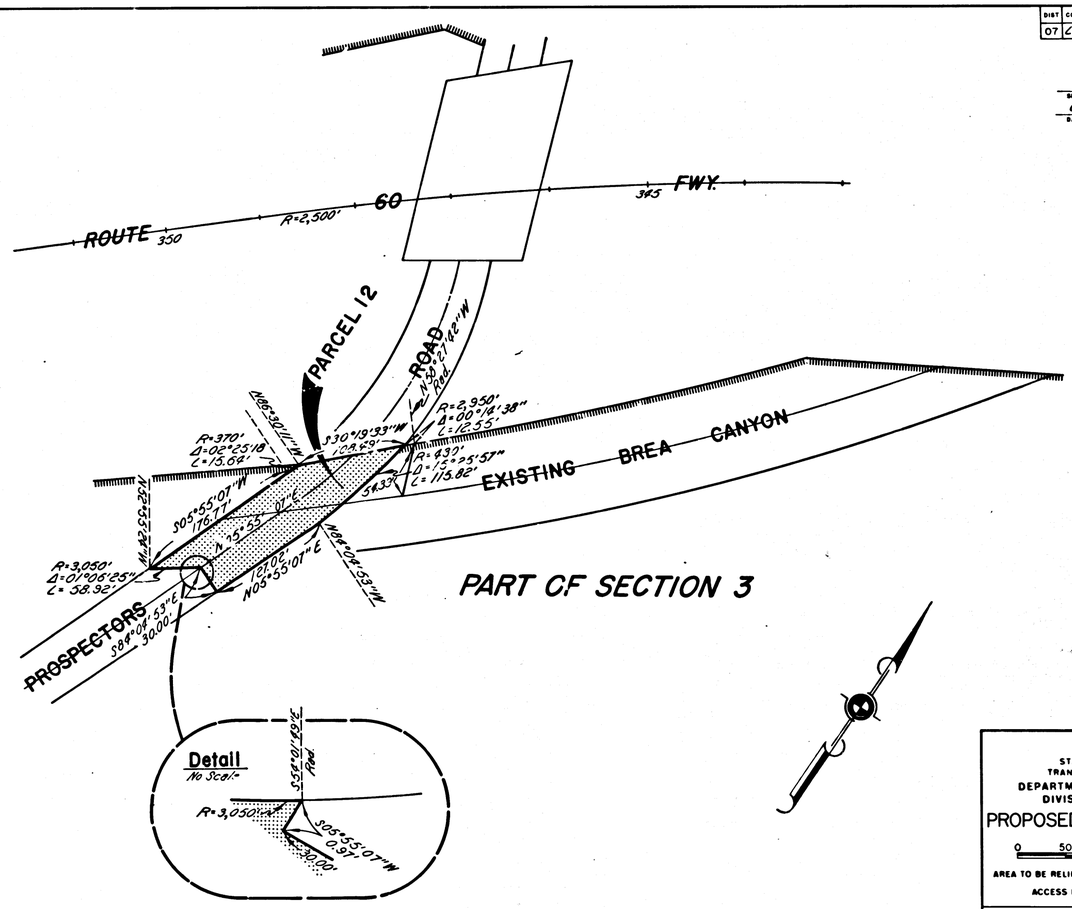

COUNTY OF
LOS ANGELES

STATE OF CALIFORNIA
TRANSPORTATION AGENCY
DEPARTMENT OF PUBLIC WORKS
DIVISION OF HIGHWAYS

PROPOSED RELINQUISHMENT

0 50 100 150 200

AREA TO BE RELINQUISHED SHOWN THUS

ACCESS PROHIBITED

DR'N BY L.I.W.K.	R/W MAP NO. F-1676
C'LC BY G.H.	REF. MAP NO. 168-7
C'K'D BY E.J.P.	REL-772,773
REVISED 2-3-70	

COUNTY ENGINEER'S COPY