BOOK 9 PAGE 46

DIST	COUNTY	ROUTE	POST MILES	SHEET NO.	TOTAL SHEETS
07	LA	605	23.5-29.0	1	3

STATE OF CALIFORNIA
TRANSPORTATION AGENCY
DEPARTMENT OF PUBLIC WORKS
DIVISION OF HIGHWAYS

RIGHT OF WAY MAPS OF

STATE HIGHWAY


In the City of Irwindale

between Live Oak Ave. and Arrow Hwy.

3112

FILED
AT REQUEST OF
DEPT. OF PUBLIC WORKS
APR. 16, 1971
15 MIN. PAST 11 AM
IN BOOK 9
AT PAGE 46
OF STATE HIGHWAY MAPS
LOS ANGELES COUNTY, CALIF.
COUNTY RECORDER
BY Free Deputy

A. L. Humiliock
DEPUTY DISTRICT ENGINEER
February 19, 1971
DATE

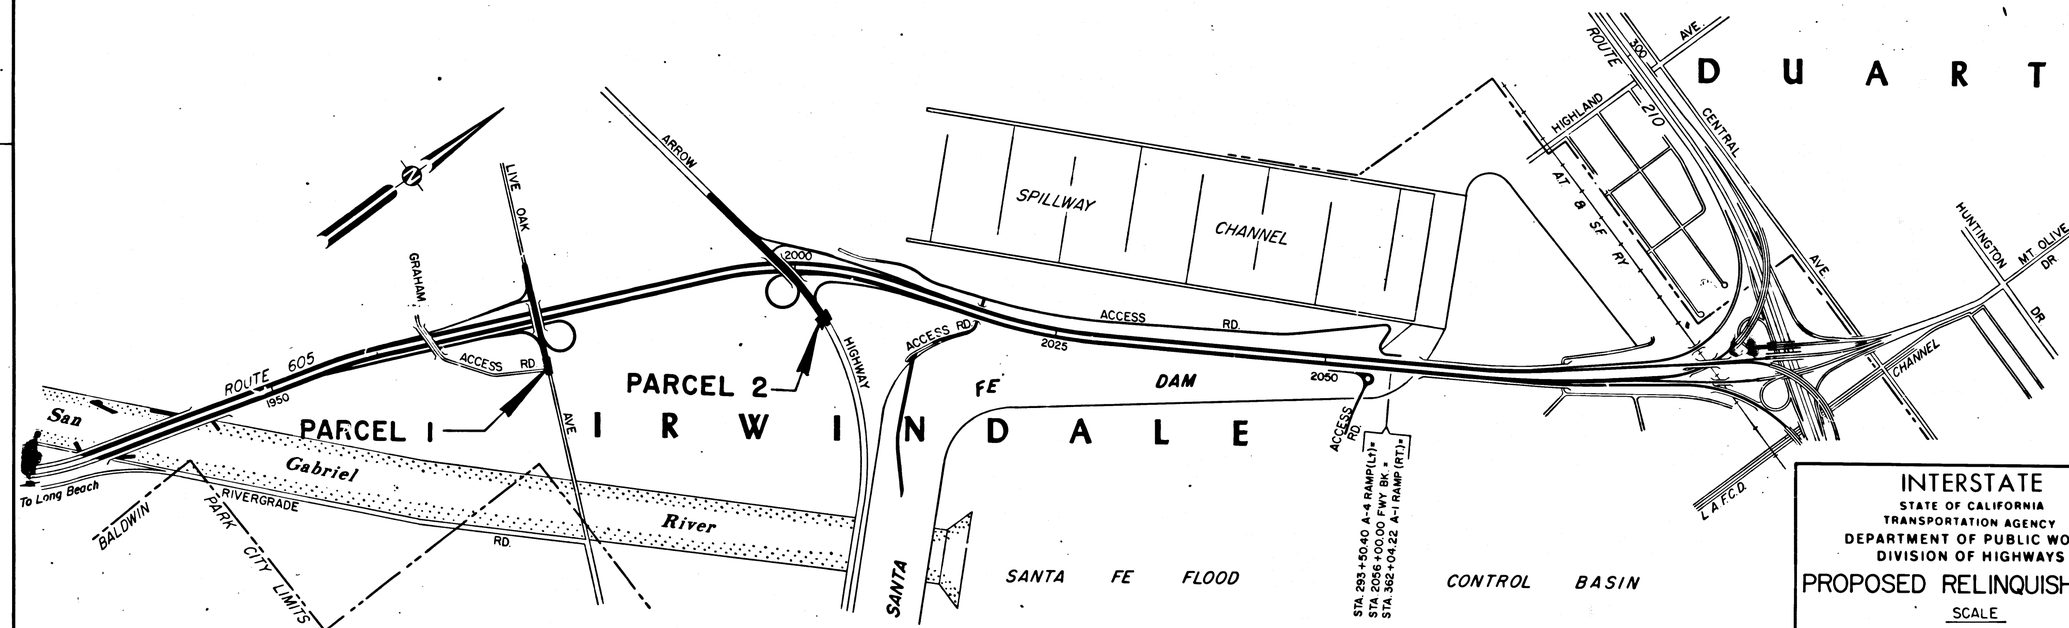

INTERSTATE
STATE OF CALIFORNIA
TRANSPORTATION AGENCY
DEPARTMENT OF PUBLIC WORKS
DIVISION OF HIGHWAYS
PROPOSED RELINQUISHMENT
SCALE
0 600 1200 1800 2400

DR'N BY H.A.B.	R/W MAP NO. F-1970
C'LC BY O.V.F.	REF. MAP NO. 185-13
C'K'D BY G.H.	REL-810
REVISED	

9/46-48

COUNTY ENGINEER'S COPY


BOOK 9 PAGE 47

DIST	COUNTY	ROUTE	POST MILES	SHEET NO.	TOTAL SHEETS
07	LA	605	23.5-24.0	3	3

R W Falk
SENIOR HIGHWAY ENGINEER
February 19, 1971
DATE

FILED WITH LOS ANGELES COUNTY RECORDER,
APR 16 1971

CITY OF IRWINDALE

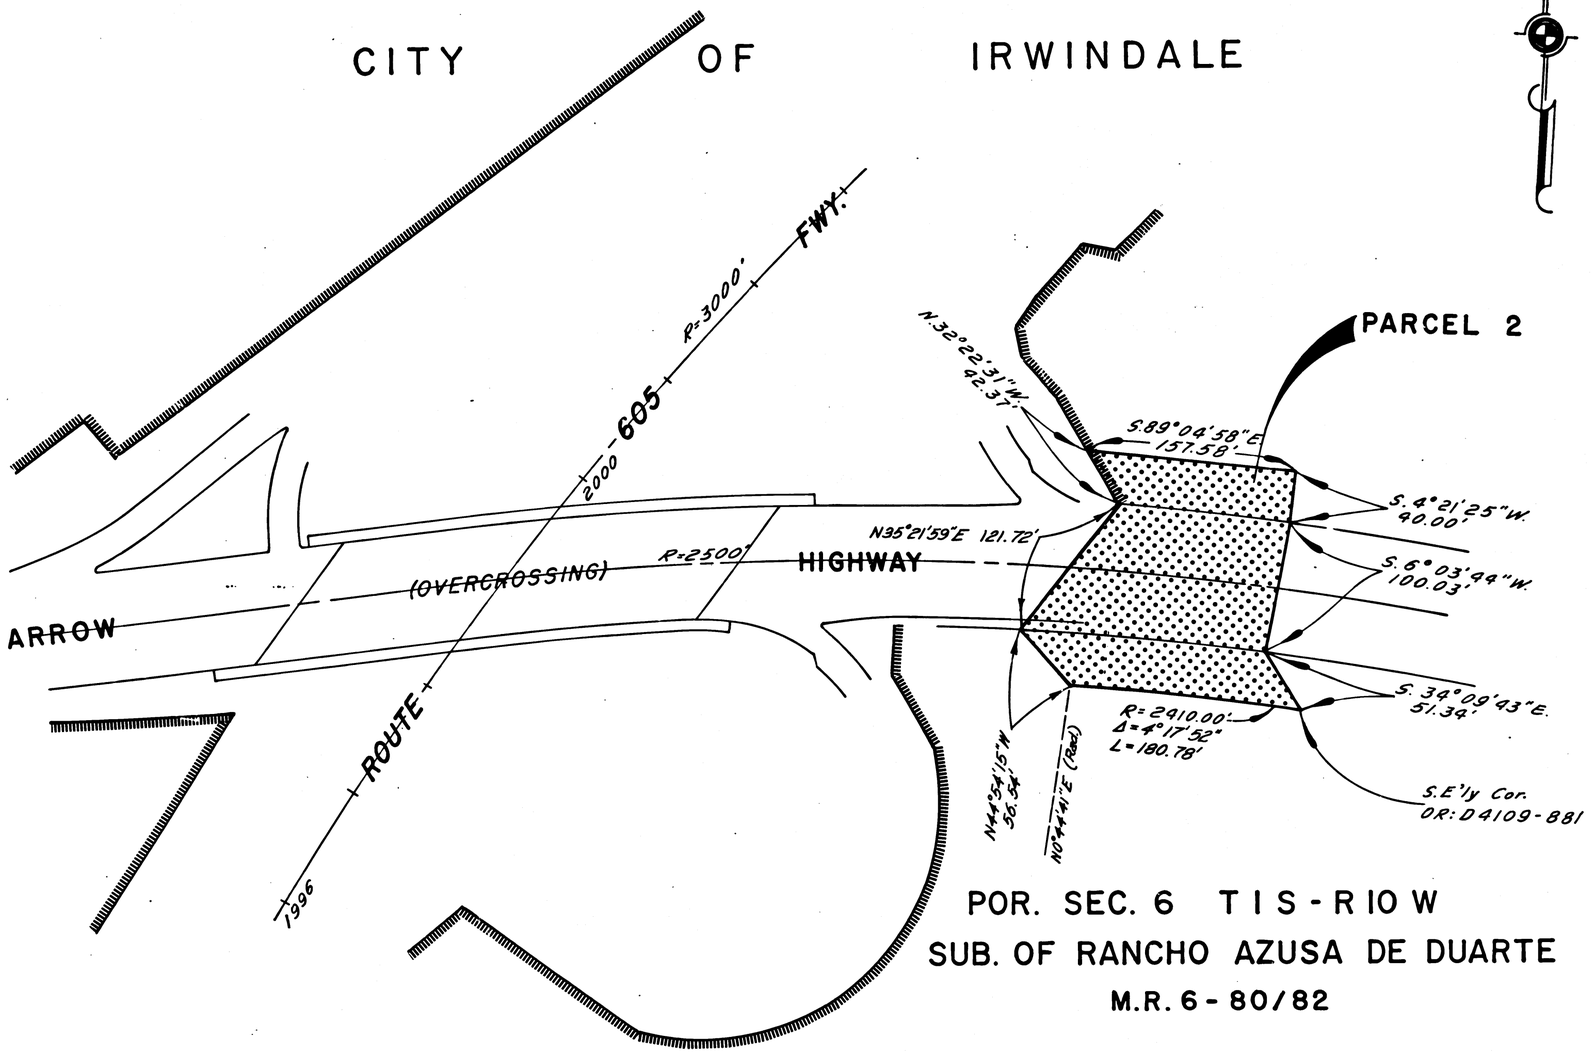

POR. SEC. 6 T 1 S - R 10 W
SUB. OF RANCHO AZUSA DE DUARTE
M.R. 6 - 80/82

INTERSTATE
STATE OF CALIFORNIA
TRANSPORTATION AGENCY
DEPARTMENT OF PUBLIC WORKS
DIVISION OF HIGHWAYS
PROPOSED RELINQUISHMENT

0 50 100 150 200

AREA TO BE RELINQUISHED SHOWN THUS

ACCESS PROHIBITED

DR'N BY H.A.B.	R/W MAP NO. F-1970
C'LC BY O.V.F.	REF. MAP NO. 185-13
C'K'D BY G.H.	REL-810
REVISED	


COUNTY ENGINEER'S COPY

BOOK 9 PAGE 48

DIST	COUNTY	ROUTE	POST MILES	SHEET NO.	TOTAL SHEETS
07	LA	605	23.5-24.0	2	3

B W Fish
SENIOR HIGHWAY ENGINEER
February 19, 1971
DATE

FILED WITH LOS ANGELES COUNTY RECORDER,
APR 16 1971

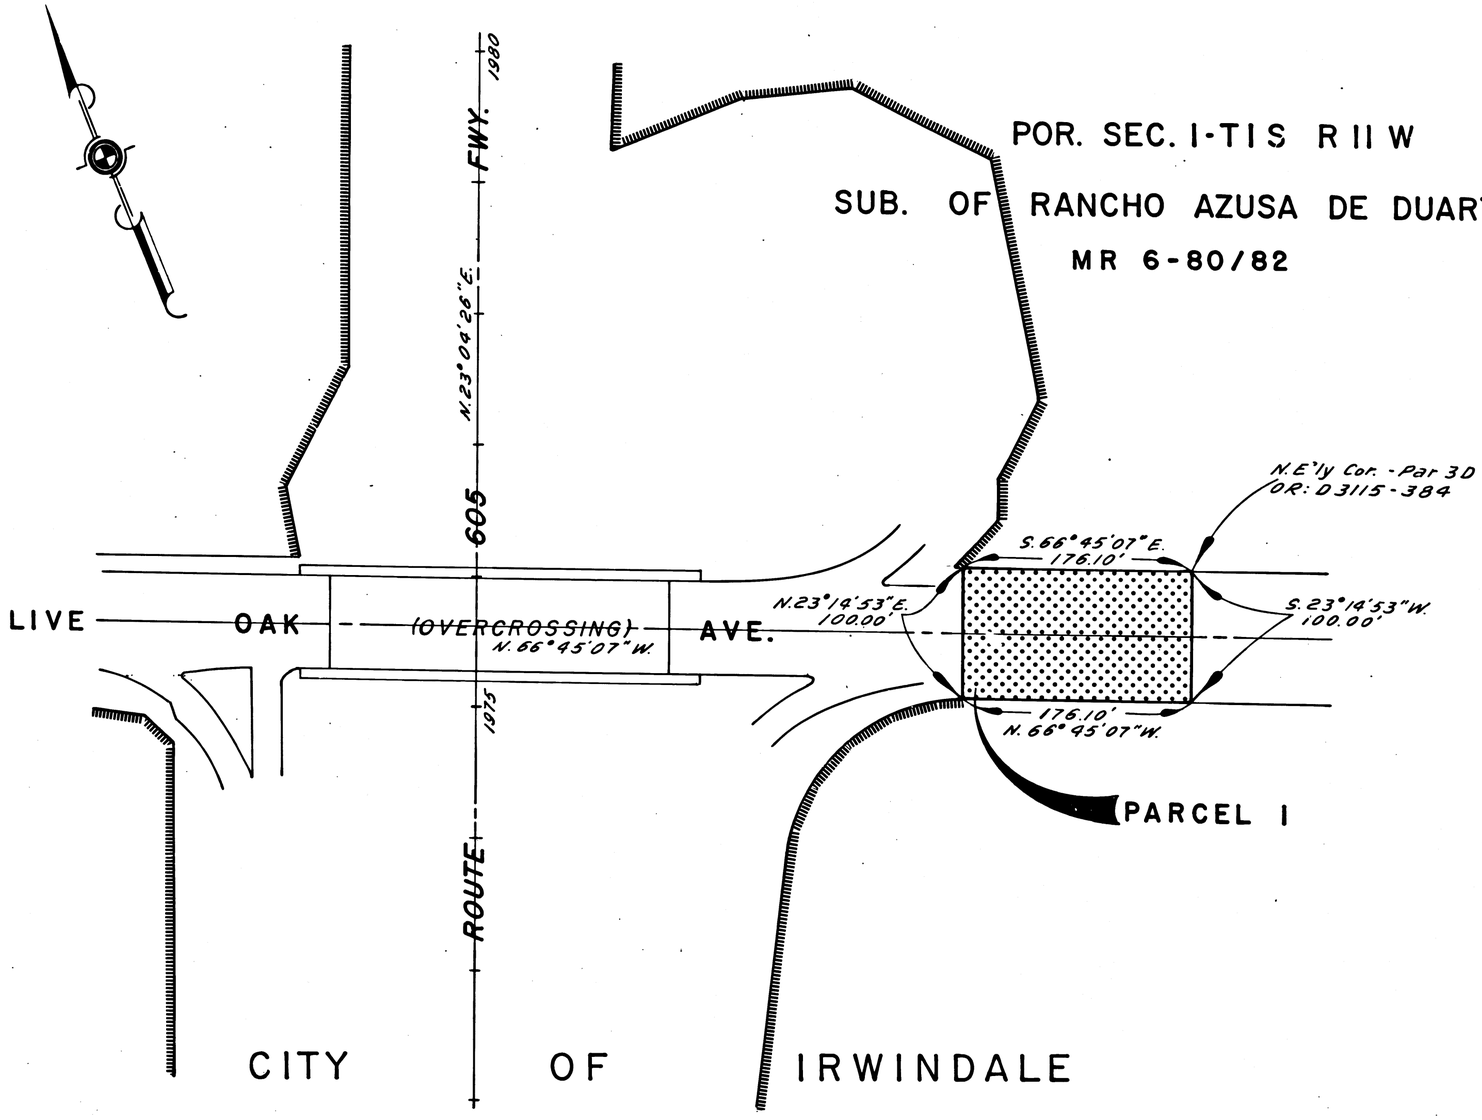

INTERSTATE
STATE OF CALIFORNIA
TRANSPORTATION AGENCY
DEPARTMENT OF PUBLIC WORKS
DIVISION OF HIGHWAYS
PROPOSED RELINQUISHMENT

0 50 100 150 200

AREA TO BE RELINQUISHED SHOWN THUS

ACCESS PROHIBITED

DR'N BY H.A.B	R/W MAP NO. F-1970
C'LC BY O.V.F.	REF. MAP NO. 85-13
C'K'D BY G.H	REL-810
REVISED	

COUNTY ENGINEER'S COPY