BOOK 9 PAGE 64

DIST	COUNTY	ROUTE	POST MILES	SHEET NO	TOTAL SHEETS
07	L.A.	605	13.8-14.0	1	3

STATE OF CALIFORNIA
TRANSPORTATION AGENCY
DEPARTMENT OF PUBLIC WORKS
DIVISION OF HIGHWAYS

RIGHT OF WAY MAPS OF

STATE HIGHWAY


A Sidewalk in the County of Los Angeles and the City of Pico Rivera between Nobles Ave. and Obregon St.

DEPUTY DISTRICT ENGINEER
REGISTERED CIVIL ENGINEER NO. 9264

September 3, 1971
DATE

3357

FILED
AT REQUEST OF
DEPT. OF PUBLIC WORKS
SEP. 17, 1971
30 MIN. PAST 12 PM.
IN BOOK 9
AT PAGE 64
OF STATE HIGHWAY MAPS
LOS ANGELES COUNTY, CALIF.
COUNTY RECORDER
BY Deputy
Fee

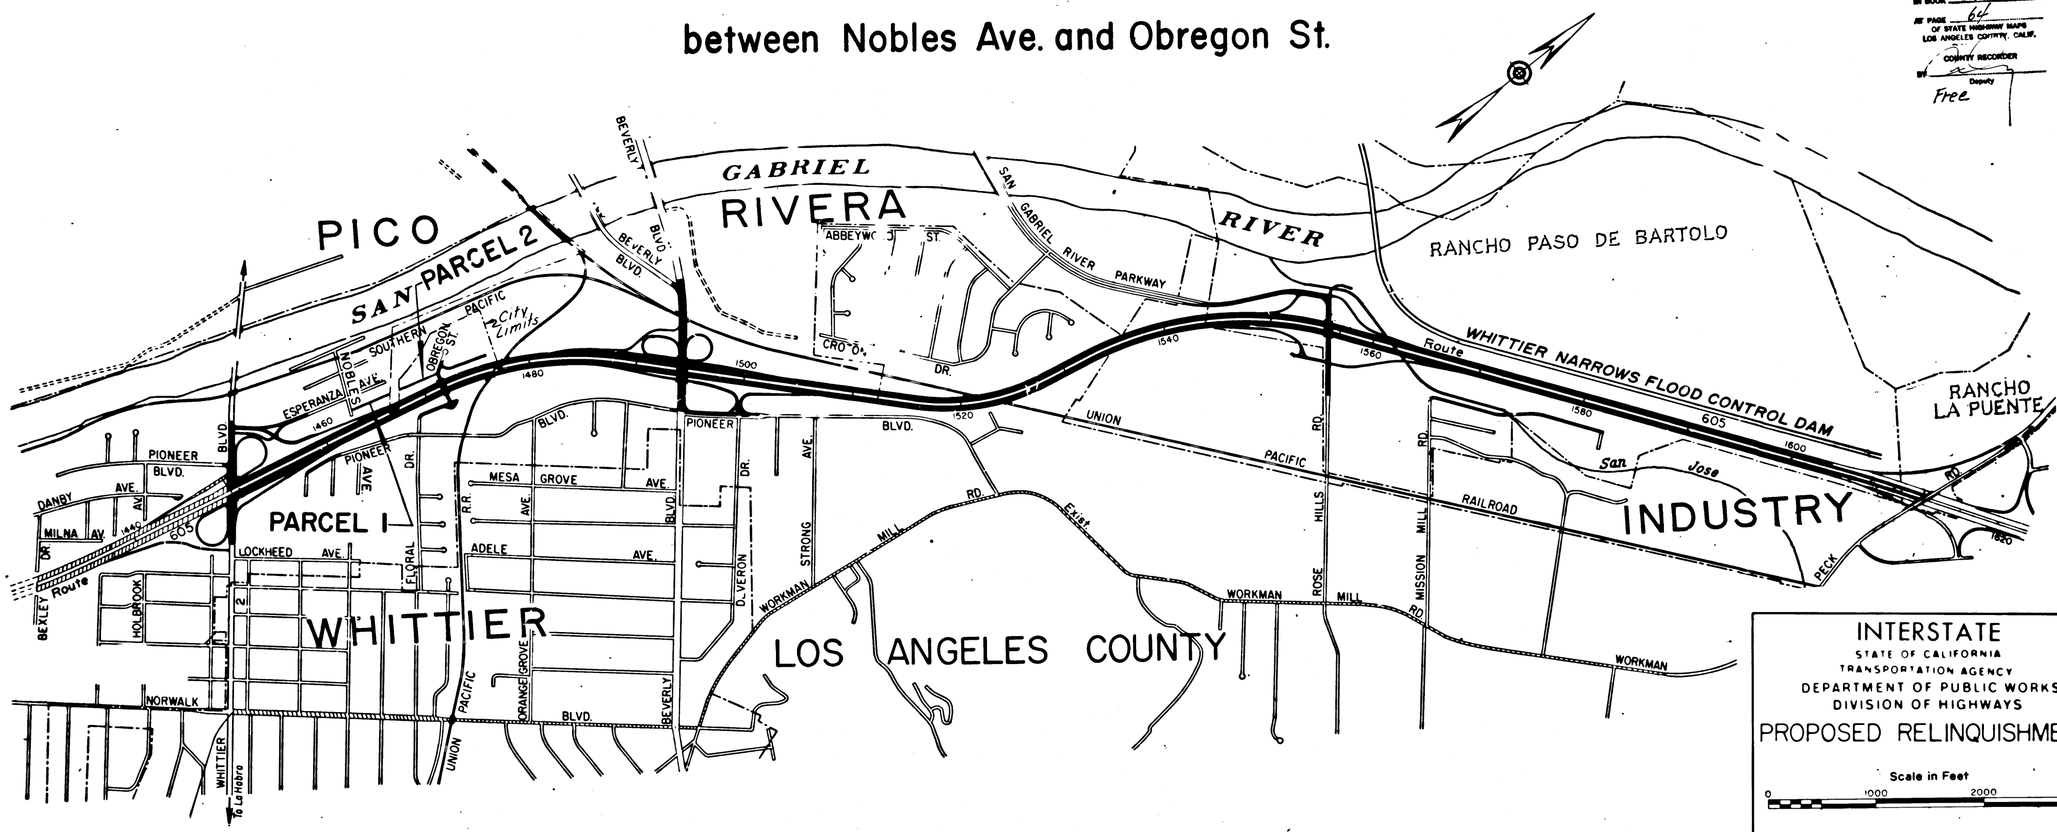

INTERSTATE
STATE OF CALIFORNIA
TRANSPORTATION AGENCY
DEPARTMENT OF PUBLIC WORKS
DIVISION OF HIGHWAYS

PROPOSED RELINQUISHMENT

Scale in Feet
0 1000 2000 3000

DR'N BY U.W.K.	R/W MAP NO. F-1964
C'LC BY G.D.W.	REF MAP NO.
C'K'D BY G.H.	REL-749
REVISED	

9/14-66 1230

COUNTY ENGINEER'S COPY

BOOK 9 PAGE 65

DIST	COUNTY	ROUTE	POST MILES	SHEET NO	TOTAL SHEETS
07	L.A.	605	13.8-14.0	2	3

FILED WITH LOS ANGELES COUNTY RECORDER,
SEP 17 1971

R W Follin
DISTRICT RIGHT OF WAY ENGINEER
September 3, 1971
DATE

LOS ANGELES COUNTY

ESPERANZA AVE.

N16°22'02"E

NOBLES AVE.

S65°48'18"E

41.23'
N65°48'18"W 0.92'
N65°48'18"W 0.83'
N70°38'38"W Rad.
R=11.50'
Δ=94°50'20"
L=19.04'
16.37'
S19°21'22"W
SW'ly Corner OR:D4800-98
Detail
No Scale

92 93 94

S19°21'22"W 16.37'

R=540'
Δ=07°24'46"
L=69.86'
N78°03'24"W Rad.

S10°09'07"W 41.23'

S65°48'18"E 25.29'

S11°56'36"W 251.99'

N15°31'19"E 101.71'

N11°18'05"E 87.68'

PARCEL 1

N11°08'45"E 246.40'

S10°52'25"W 43.07'

Rel 750
N66°21'59"W 8.44'

N66°21'18"W 6.70'

143.50'
1.47'
N08°46'08"W
N66°21'59"W 8.44'
146.98'
Detail
No Scale

City of Pico Rivera

S05°03'26"W 143.50'

N04°19'10"E 146.98'

PARCEL 2

SIDEWALK

County of Los Angeles
City of Pico Rivera

County of Los Angeles

Por. of B. GUIRDA
45.11 Acs.
PAT. 1 - 77 / 78

1463 ROUTE N11°19'49"E 1465 605 FWY.

INTERSTATE
STATE OF CALIFORNIA
TRANSPORTATION AGENCY
DEPARTMENT OF PUBLIC WORKS
DIVISION OF HIGHWAYS
PROPOSED RELINQUISHMENT

0 20 40 60 80

AREA TO BE RELINQUISHED SHOWN THUS
ACCESS PROHIBITED

DR'N BY L.W.K.	R/W MAP NO. F-1964
C'LC BY G.D.W.	REF. MAP NO.
C'K'D BY G.H.	REL-749
REVISED	


COUNTY ENGINEER'S COPY

BOOK 9 PAGE 66

DIST	COUNTY	ROUTE	POST MILES	SHEET NO	TOTAL SHEETS
07	L.A.	605	13.8-14.0	3	3

FILED WITH LOS ANGELES COUNTY RECORDER,
SEP 17 1971

R W Folk
DISTRICT RIGHT OF WAY ENGINEER
September 3, 1971
DATE

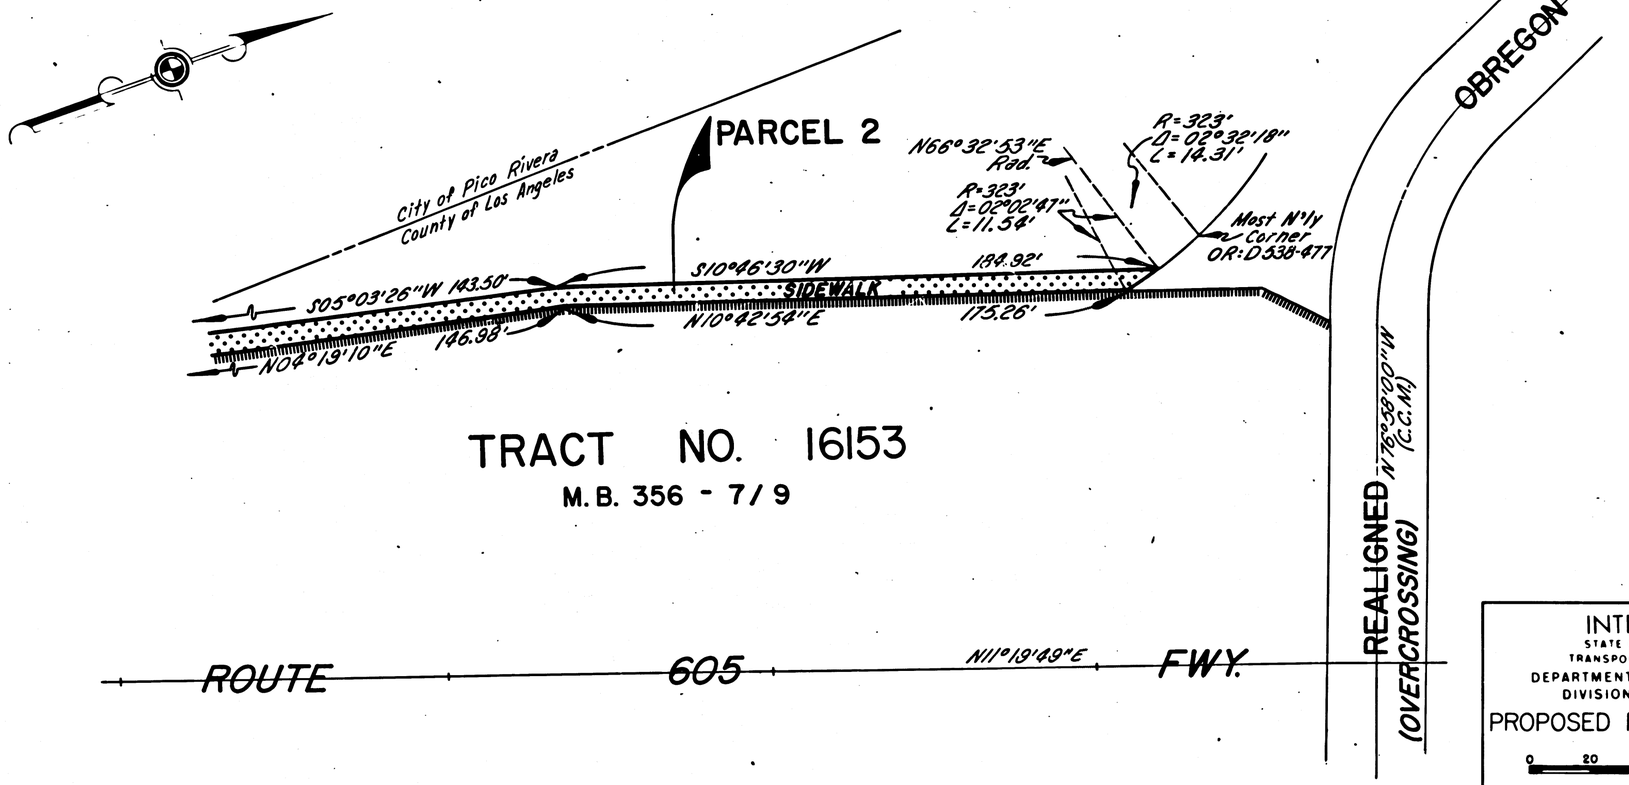

TRACT NO. 16153

M.B. 356 - 7/9

LOS ANGELS COUNTY

INTERSTATE
STATE OF CALIFORNIA
TRANSPORTATION AGENCY
DEPARTMENT OF PUBLIC WORKS
DIVISION OF HIGHWAYS

PROPOSED RELINQUISHMENT

0 20 40 60 80

AREA TO BE RELINQUISHED SHOWN THUS

ACCESS PROHIBITED

DR'N BY L.W.K.	R/W MAP NO. F-1964
C'LC BY G.D.W.	REF. MAP NO.
C'K'D BY G.H.	REL-749
REVISED	

COUNTY ENGINEER'S COPY