BOOK 9 PAGE 67

DIST	COUNTY	ROUTE	POST MILES	SHEET NO.	TOTAL SHEETS
07	L.A.	5	78A-79.5	1	3

STATE OF CALIFORNIA
TRANSPORTATION AGENCY
DEPARTMENT OF PUBLIC WORKS
DIVISION OF HIGHWAYS

RIGHT OF WAY MAPS OF

STATE HIGHWAY


In the County of Los Angeles, near Hungry Valley Road.

A L Himelhoch
DEPUTY DISTRICT ENGINEER
REGISTERED CIVIL ENGINEER NO. 5416

July 6, 1971
DATE

3903

FILED
AT REQUEST OF
DEPT. OF PUBLIC WORKS
SEP. 20, 1971
10 MIN. PAST 4 PM
IN BOOK 9
AT PAGE 67
OF STATE HIGHWAY MAPS
LOS ANGELES COUNTY, CALIF.
COUNTY RECORDER
BY Deputy
Free

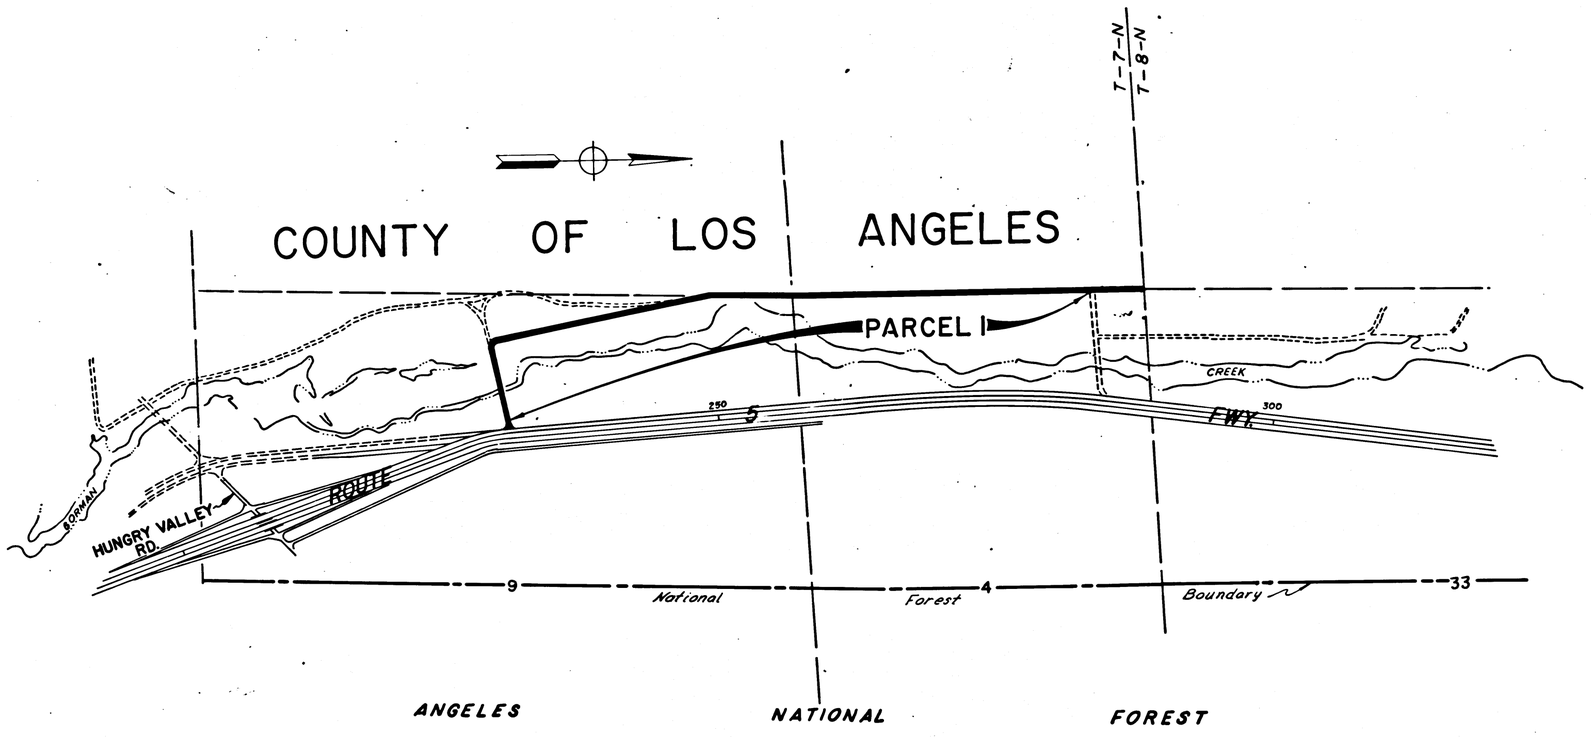

INTERSTATE
STATE OF CALIFORNIA
TRANSPORTATION AGENCY
DEPARTMENT OF PUBLIC WORKS
DIVISION OF HIGHWAYS

PROPOSED RELINQUISHMENT

SCALE IN FEET
0 1000 2000 3000 4000

AREA TO BE RELINQUISHED SHOWN THUS

DR'N BY U.W.K.	R/W MAP NO. F-1319
C'LC BY O.K.F.	REF. MAP NO.
C'K'D BY G.J.H.	REL- 617
REVISED	

9/17/69

410

COUNTY ENGINEER'S COPY


BOOK 9 PAGE 68

DIST	COUNTY	ROUTE	POST MILES	SHEET NO	TOTAL SHEETS
07	L.A.	5	78.4-79.5	2	3

FILED WITH LOS ANGELES COUNTY RECORDER,
SEP 30 1971

R W Dolton
DISTRICT RIGHT OF WAY ENGINEER
July 6, 1971
DATE

COUNTY OF LOS ANGELES

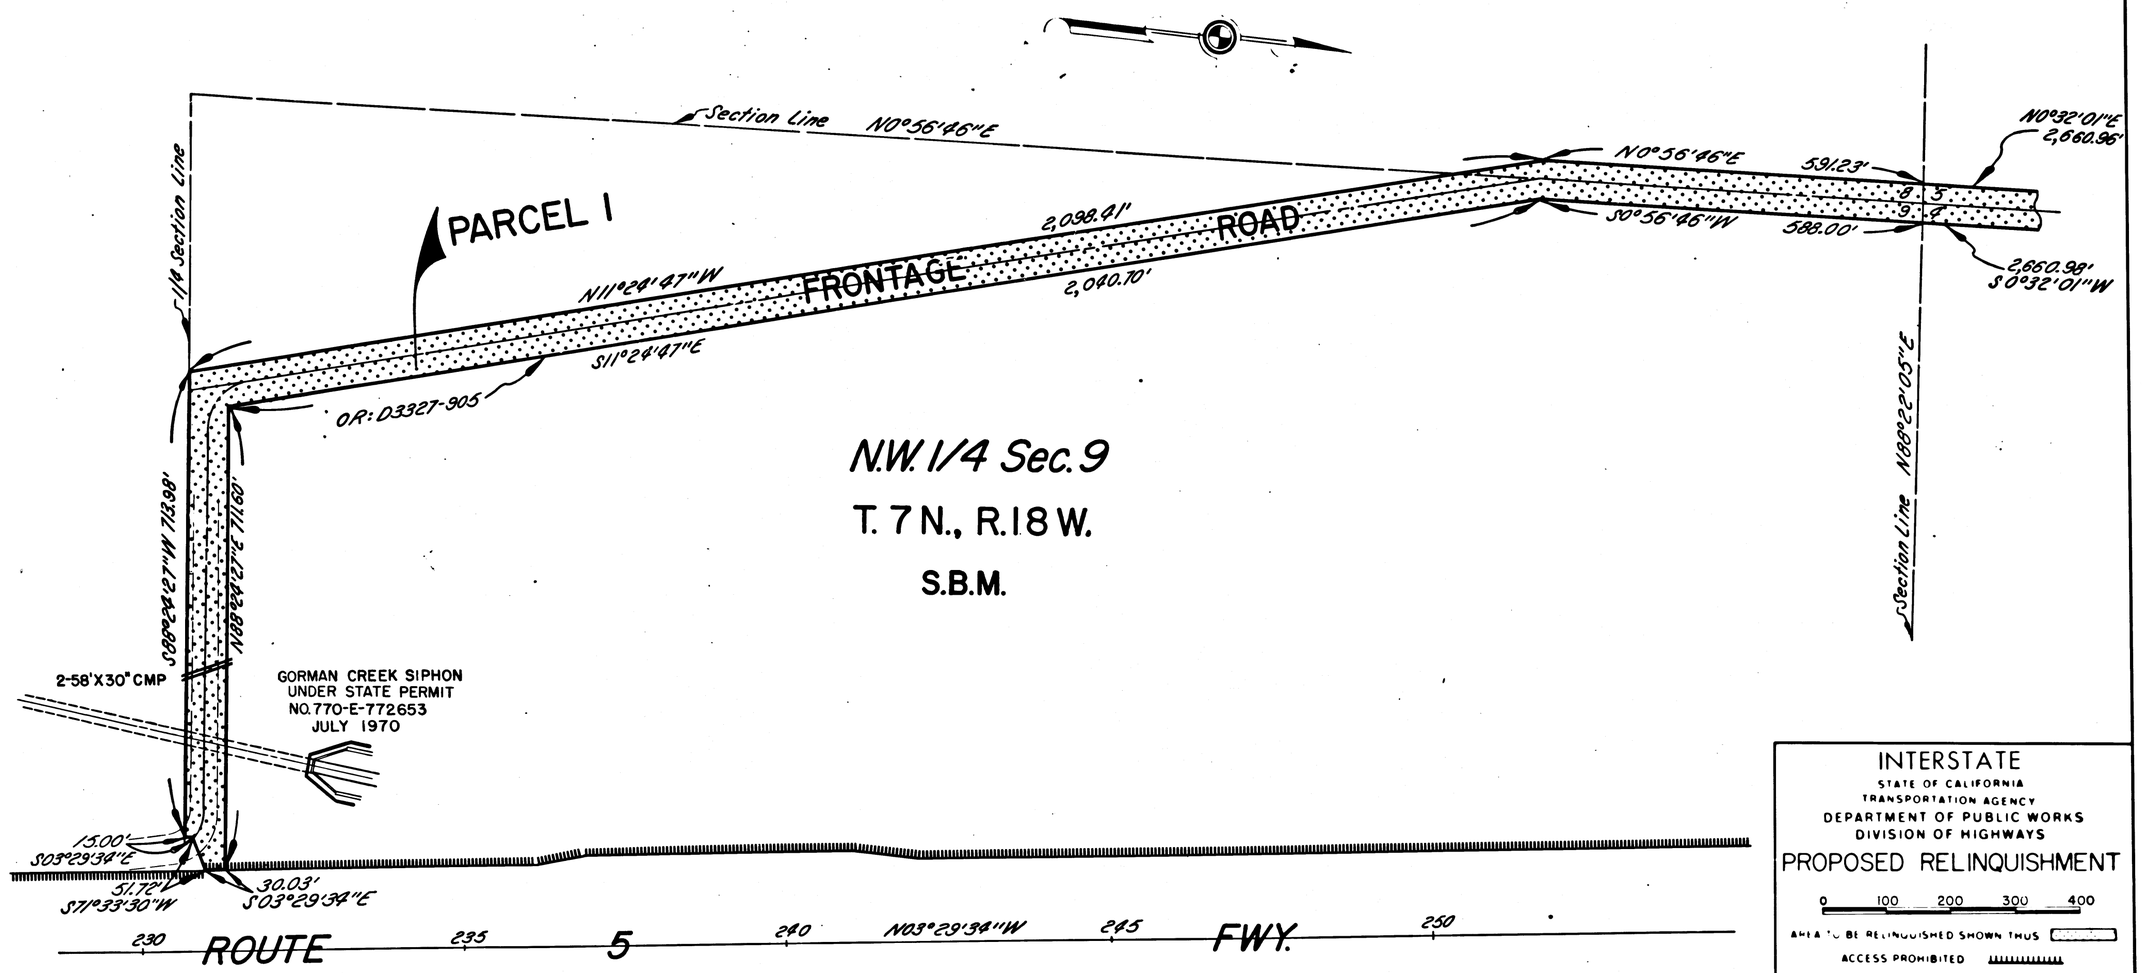

N.W. 1/4 Sec. 9
T. 7 N., R. 18 W.
S.B.M.

INTERSTATE
STATE OF CALIFORNIA
TRANSPORTATION AGENCY
DEPARTMENT OF PUBLIC WORKS
DIVISION OF HIGHWAYS
PROPOSED RELINQUISHMENT

0 100 200 300 400

AREA TO BE RELINQUISHED SHOWN THUS
ACCESS PROHIBITED

DR'N BY U.W.K.	R/W MAP NO. F1319
C'LC BY O.V.F.	REF MAP NO. 165-17
C'K'D BY G.J.H.	REL-617
REVISED 6-7-71	

COUNTY ENGINEER'S COPY


BOOK 9 PAGE 69

FILED WITH LOS ANGELES COUNTY RECORDER,
SEP 20 1971

DIST	COUNTY	ROUTE	POST MILES	SHEET NO	TOTAL SHEETS
07	L.A.	5	784-795	3	3

R W Tolhurst
DISTRICT RIGHT OF WAY ENGINEER
July 6, 1971
DATE

S.E. 1/4 Sec. 5

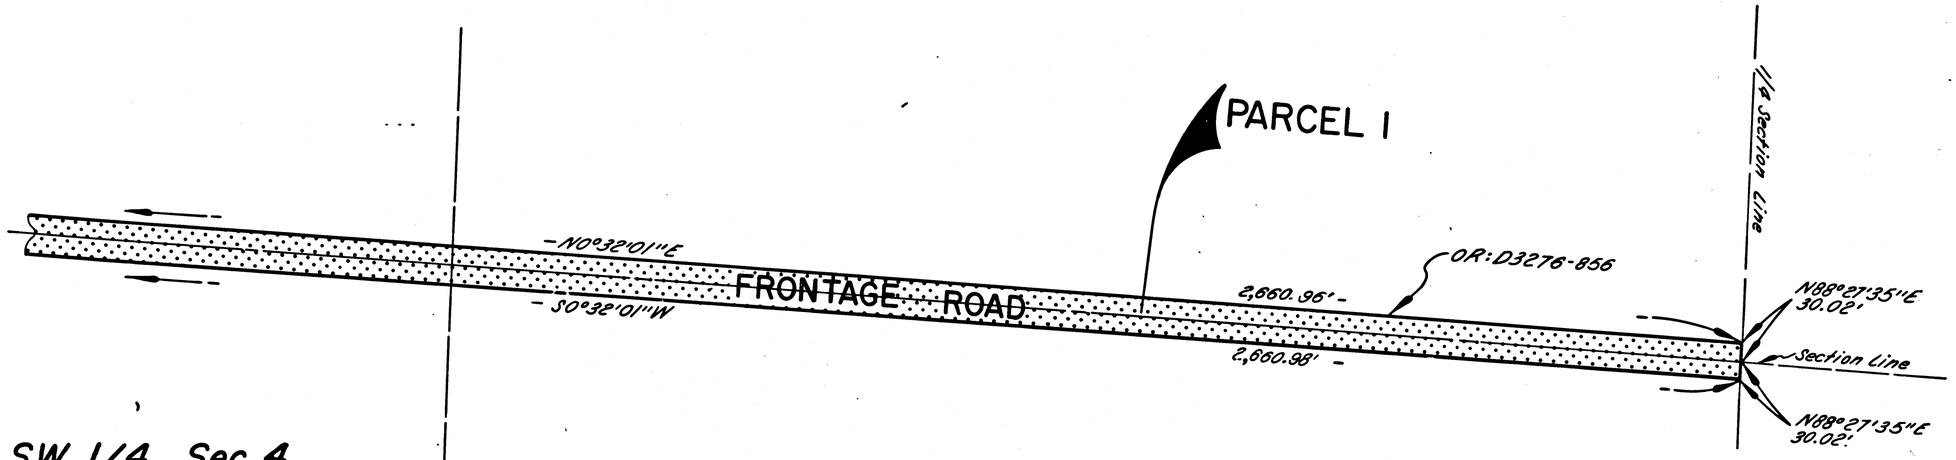


S.W. 1/4 Sec. 4

T. 7 N., R. 18 W.

S.B.M.

COUNTY OF LOS ANGELES

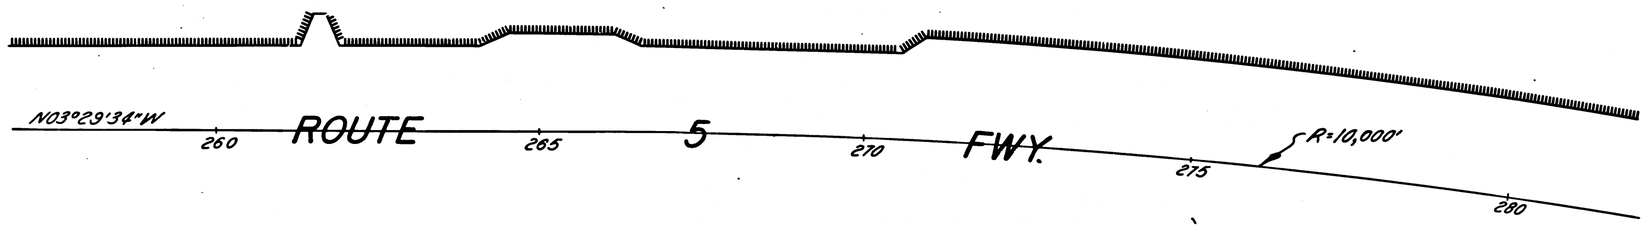

INTERSTATE
STATE OF CALIFORNIA
TRANSPORTATION AGENCY
DEPARTMENT OF PUBLIC WORKS
DIVISION OF HIGHWAYS
PROPOSED RELINQUISHMENT

0 100 200 300 400

AREA TO BE RELINQUISHED SHOWN THUS

ACCESS PROHIBITED

DR'N BY U.W.K.	R/W MAP NO. F-1319
C'LC BY O.V.F.	REF MAP NO. 165-17
C'K'D BY G.J.H.	REL-617
REVISED	

COUNTY ENGINEER'S COPY