BOOK 9 PAGE 72

DIST.	COUNTY	ROUTE	POST MILES	SHEET NO.	TOTAL SHEETS
07	L.A.	170	18.7	1	2

STATE OF CALIFORNIA
TRANSPORTATION AGENCY
DEPARTMENT OF PUBLIC WORKS
DIVISION OF HIGHWAYS


RIGHT OF WAY MAPS OF

STATE HIGHWAY
In the City of Los Angeles at Saticoy St. and Whitsett Ave.

J. K. Lamson
DEPUTY DISTRICT ENGINEER
REGISTERED CIVIL ENGINEER NO. 9264
September 3, 1971
DATE

3087

FILED
AT REQUEST OF
DEPT. OF PUBLIC WORKS
NOV. 15, 1971
MIN. PAST 2 PM
IN BOOK 9
AT PAGE 72
OF STATE HIGHWAY MAPS
LOS ANGELES COUNTY, CALIF.
COUNTY RECORDER
BY Deputy
Free

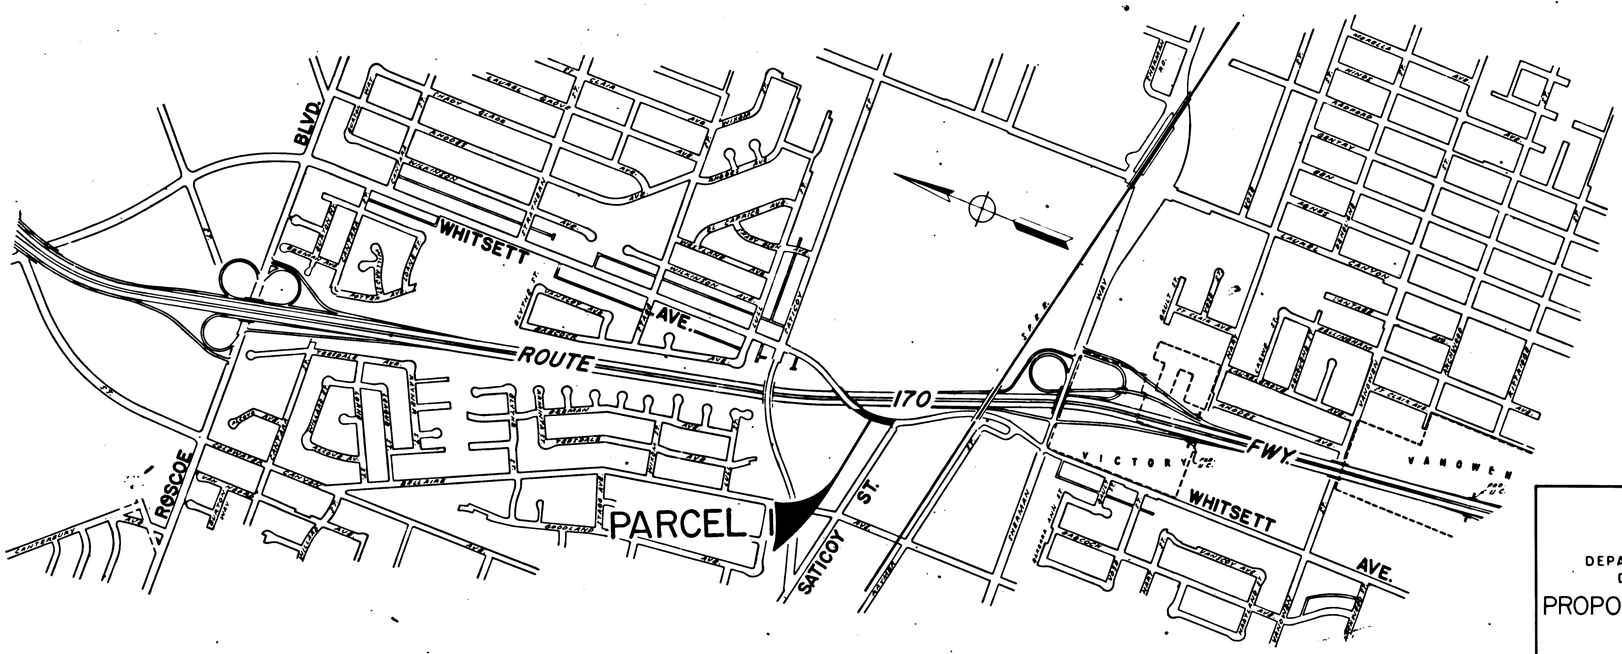

CITY OF LOS ANGELES

STATE OF CALIFORNIA
TRANSPORTATION AGENCY
DEPARTMENT OF PUBLIC WORKS
DIVISION OF HIGHWAYS
PROPOSED RELINQUISHMENT

SCALE
0 600 1200 1800 2400

DR'N BY U.W.K.	R/W MAP NO. F-1387
C'LC BY J.M.	REF. MAP NO. 174-16
C'K'D BY H.L.	REL-834
REVISED	


COUNTY ENGINEER'S COPY

BOOK 9 PAGE 73

FILED WITH LOS ANGELES COUNTY RECORDER
NOV 15 1971

DIST	COUNTY	ROUTE	POST MILES	SHEET NO	TOTAL SHEETS
07	L.A	170	19.7	2	2

R. V. Fulton
DISTRICT RIGHT OF WAY ENGINEER
September 3, 1971
DATE

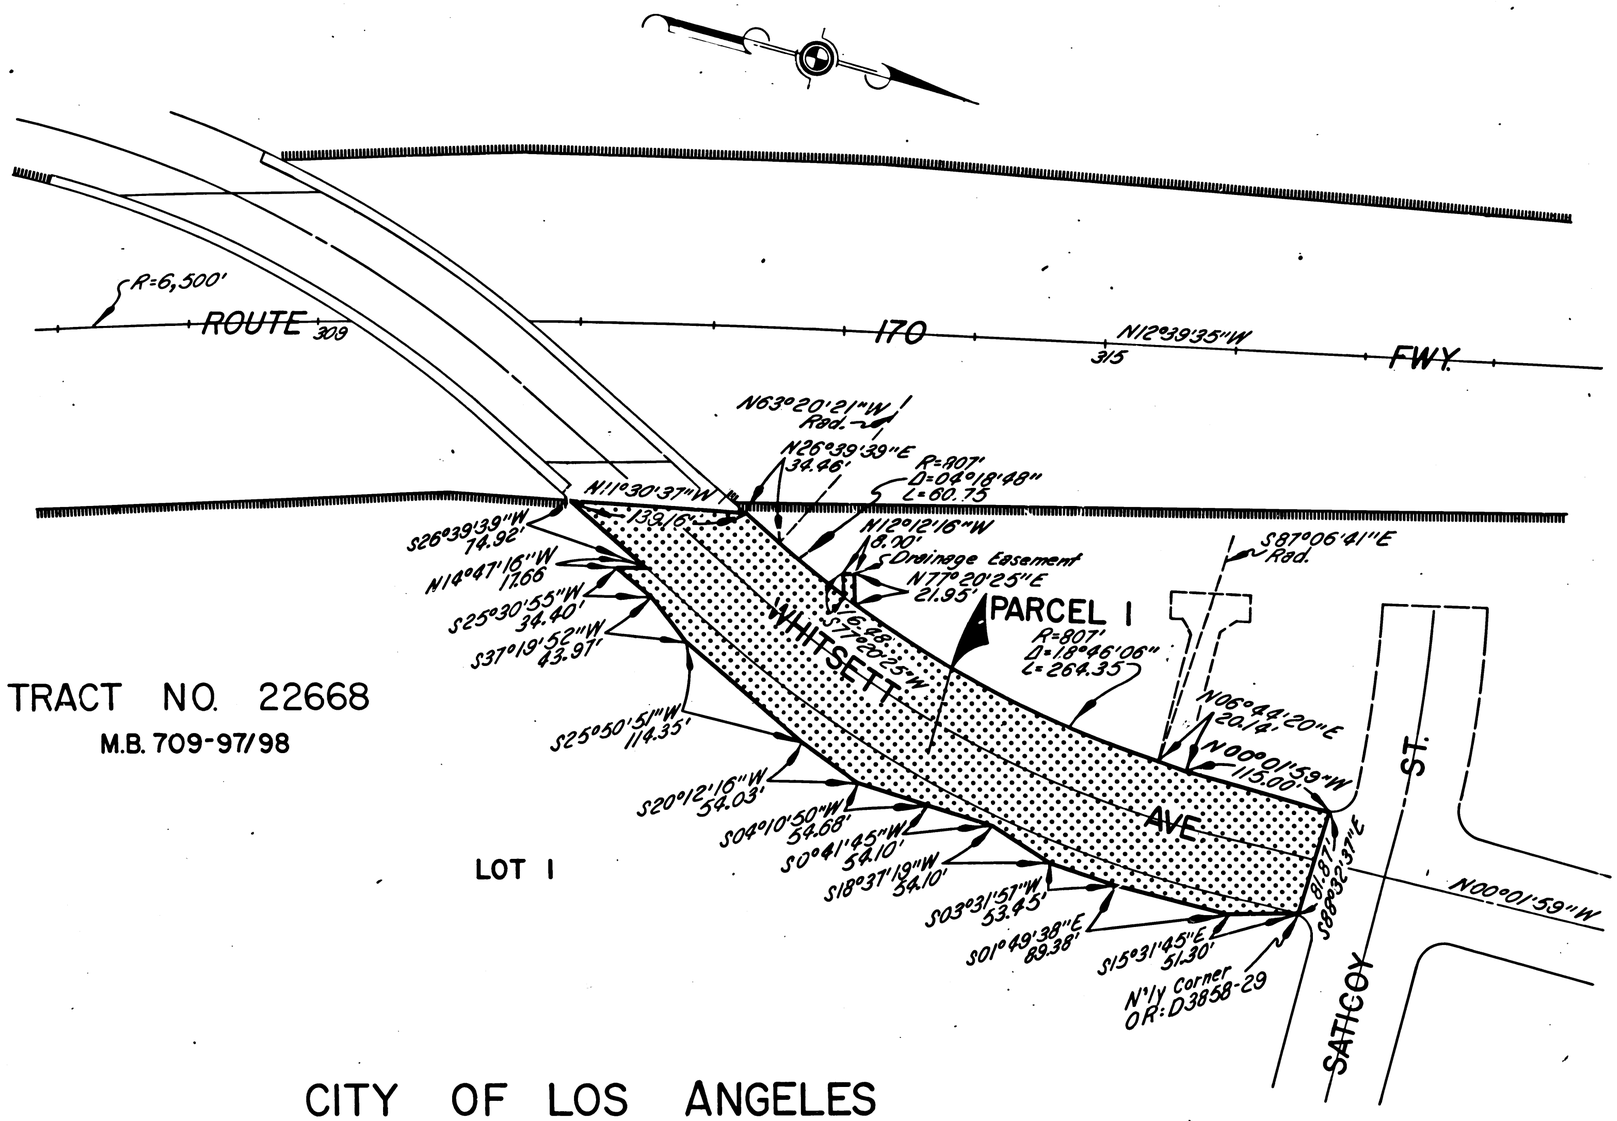

TRACT NO. 22668
M.B. 709-97/98

LOT 1

CITY OF LOS ANGELES

STATE OF CALIFORNIA
TRANSPORTATION AGENCY
DEPARTMENT OF PUBLIC WORKS
DIVISION OF HIGHWAYS

PROPOSED RELINQUISHMENT

0 50 100 150 200

AREA TO BE RELINQUISHED SHOWN THUS

ACCESS PROHIBITED

DR'N BY U.W.K.	R/W MAP NO. F1387
C'LC BY J.M.	REF. MAP NO. 174-16
C'K'D BY H.L.	REL-834
REVISED	

COUNTY ENGINEER'S COPY