WOLFSKILL

ORCHARD
M.R. 30-9

TRACT

TRACT

TRACT

TRACT

ALLEY

ALLEY

CROCKER

ST.

PEDRO

ST.

WINSTON ST.

ST.

FIFTH

N°
M.B. 18-109
LOT A

1133

D.O.R. 1033-271

D.O.R. 3078-358

D.O.R. 3078-358

D.O.R. 3078-358

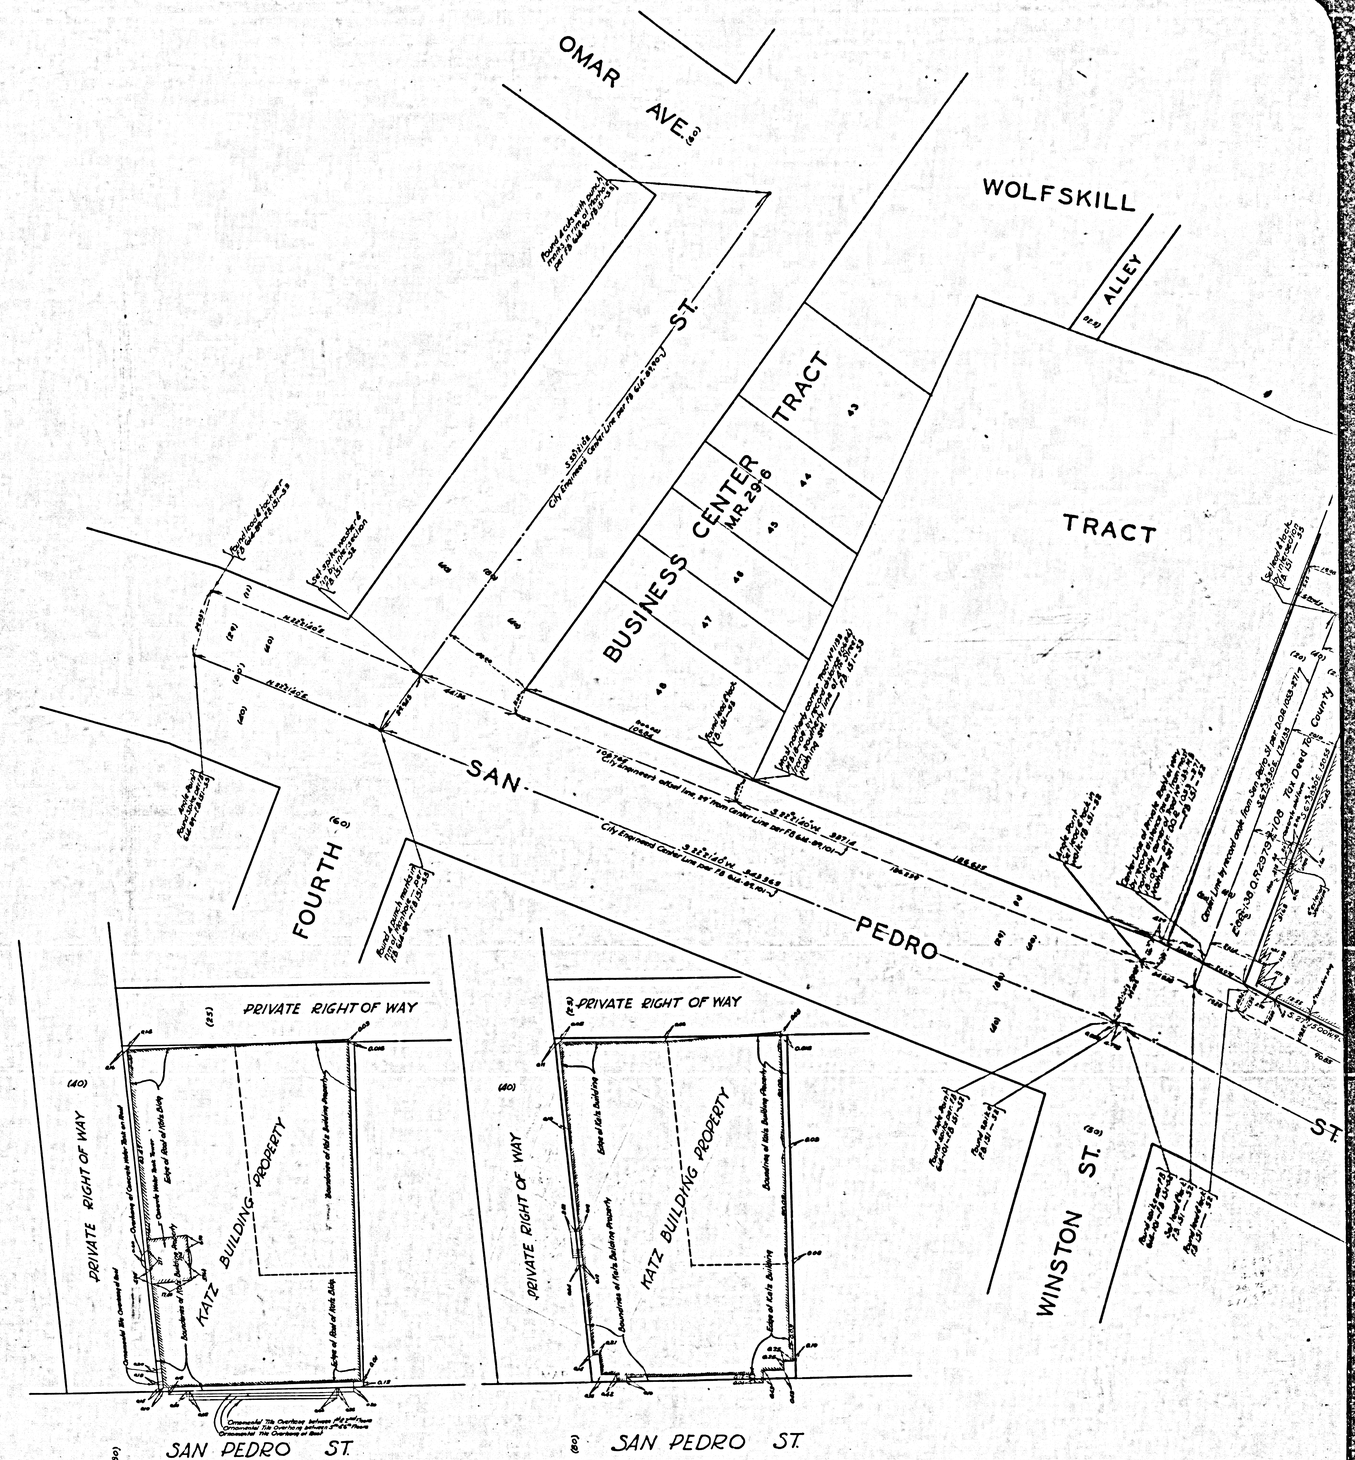

MARGINAL MAP
ROOF PLAN OF KATZ BUILDING
SCALE 1 INCH = 20 FT.-OFFSETS EXAGGERATED

MARGINAL MAP
GROUND FLOOR PLAN OF KATZ BUILDING
SCALE 1 INCH = 20 FT.-OFFSETS EXAGGERATED

CSB-835
A 2 OF A 2

COUNTY SURVEYORS MAP No. B-932