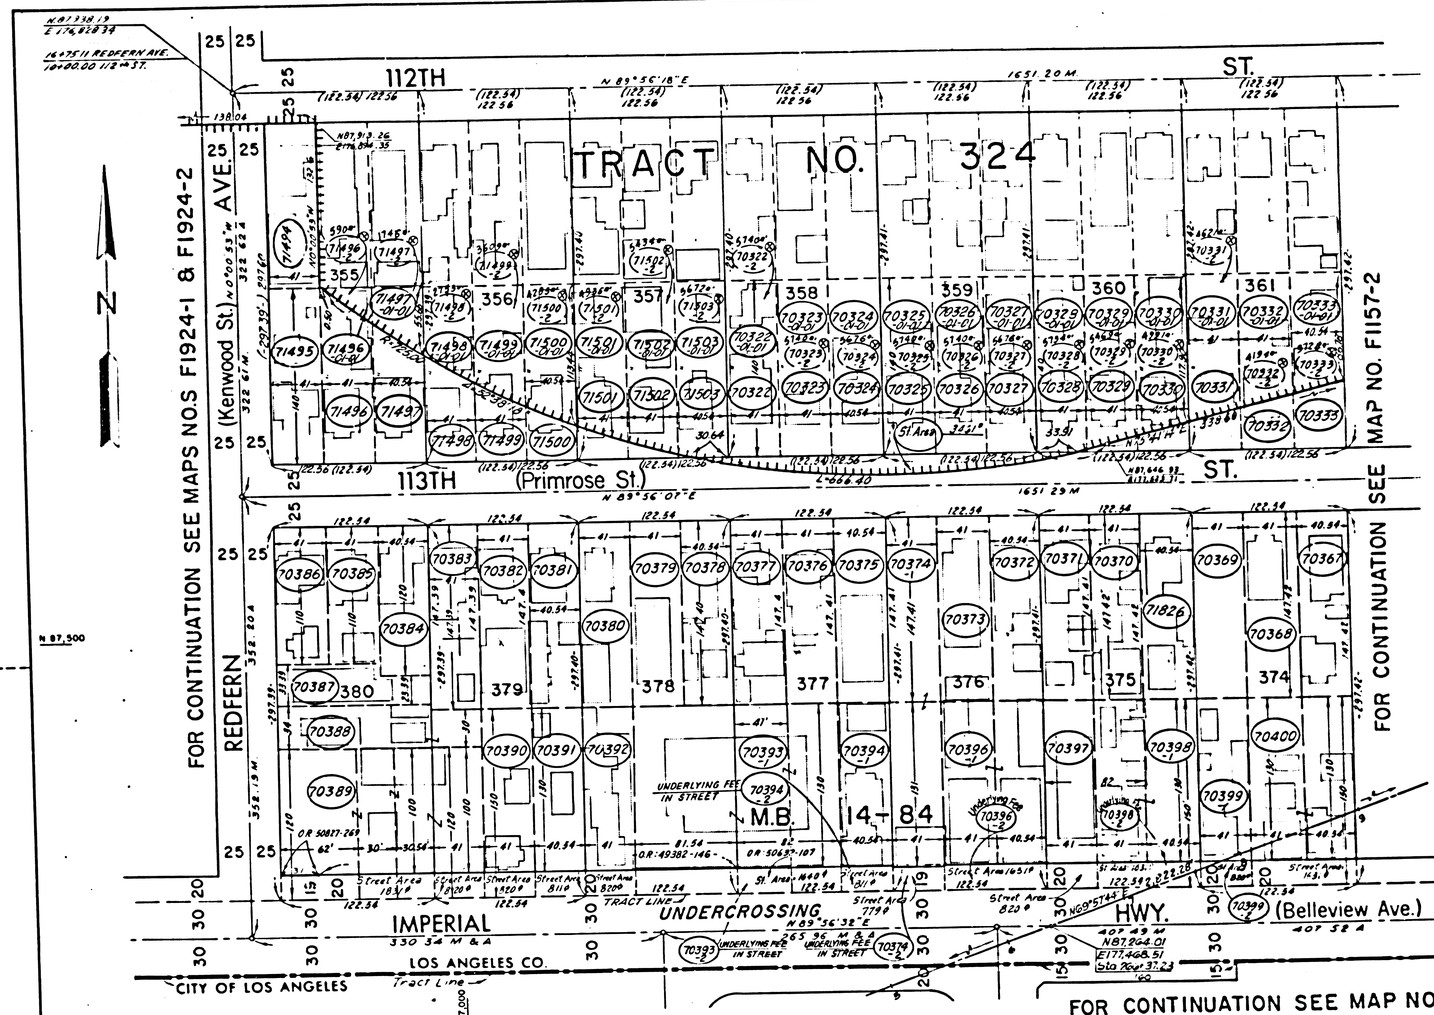


DIST. CO. & ROUTE	STATE	FEDERAL PROJECT NO	SHEET NO.
	CALIF.	I-105-3(311)2	2

DISTRICT R/W AGENT — FED. HWY. ADM. — DATE

PARCEL NO	GRANTOR OR GRANTEE	AREA * ACQ	EXCESS	TOTAL	INST	RECORDING DATA DATE	OR
70396-1	SHAMBEAU	▲10,600		▲10,600	FEE	6-28-86	86-749021
70396-2	SHAMBEAU	1631		1631	FEE	6-28-86	86-749021
70400	BEVI	▲10,600		▲10,600	FEE	8-29-86	86-1136269

PARCEL NO	GRANTOR OR GRANTEE	AREA * ACQ	EXCESS	TOTAL	INST	RECORDING DATA DATE	OR
70322	BAY CITIES LOAN	5740	▲5740	5740	FEE	10-21-83	83-1243924
70323	BOWERS	5740	▲5740	5740	FEE	3-19-84	84-333781
70324	FERNANDEZ	5676	▲5676	5676	FEE	3-21-84	84-345972
70325	MARTINEZ	5740	▲5740	5740	FEE	11-1-84	84-1307461
70326	SANCHEZ	5740	▲5740	5740	FEE	9-7-83	83-1039108
70327	OROZCO	5676	▲5676	5676	FEE	9-13-83	83-1067763
70328	STEGER	5740	▲5734	5740	FEE	9-9-83	83-1055302
70329	COURTER	5740	▲5469	5740	FEE	3-5-82	82-132209
70330	FRANCO	5676	▲4991	5676	FEE	11-19-84	84-1371691
70331	BAY CITIES LOAN	5740	▲4621	5740	FEE	1-16-85	85-55286
70332	RJUSSELL	5740	▲4194	5740	FEE	5-11-84	84-569978
70333	WRIGHT	5676	▲3728	5676	FEE	2-19-82	82-179053
70367	NARANJO	5976		5976	FEE	9-8-83	83-1045045
70368	FRICKE	6044		6044	FEE	3-10-82	82-255103
70369	TESORO	6045		6045	FEE	10-6-83	83-1178646
70370	FRANCO	6044		6044	FEE	8-6-84	84-341135
70371	RULEY	6044		6044	FEE	10-19-84	84-1254693
70372	KREIS	5976		5976	FEE	10-18-83	83-1208407
70373	LUND	6044		6044	FEE	8-22-84	84-1012768
70374-1	FOLSOM	11,415		11,415	FEE		
70375	S'SSON	5976		5976	FEE	4-20-84	84-515768
70376	SURIZ	6044		6044	FEE	5-10-83	83-518692
70377	ROBLES	6043		6043	FEE	2-6-84	84-150839
70378	HARDING	5976		5976	FEE	2-29-84	84-251733
70379	COOPER	5976		5976	FEE	4-16-84	84-1238046
70380	HENKHAUS	6043		6043	FEE	7-26-83	83-853363
70381	CHAMBERS	5976		5976	FEE	3-19-85	85-306600
70382	BRICKMAN	6043		6043	FEE	7-25-84	84-889961
70383	BULLOCK	6043		6043	FEE	1-15-85	85-50413
70384	GONZALEZ	4865		4865	FEE	6-5-84	84-448525
70385	SMITH	4510		4510	FEE	6-17-82	82-611022
70386	BEARDSLEE	4510		4510	FEE	9-5-80	80-859311
70387	JOHNSON	3687		3687	FEE	6-7-84	84-681231
70388	ESPINOZA	5397		5397	FEE	8-17-84	84-953221
70389	FARWEST SEC. CO.	16,351		▲16,351	FEE	10-11-84	84-1217882
70390	KELLENBERGER	▲ 5330		▲ 5330	FEE	4-26-84	84-502136
70391	MILLER	▲ 5270		▲ 5270	FEE	10-19-83	83-1230721
70392	BAY CITIES LOAN	▲ 5330		▲ 5330	FEE	1-11-84	84-39836
70393-1	HUANG INV. CORP.	21,250		▲21,250	FEE	9-4-85	85-1021481
70394-1	FARWELL	▲ 5270		▲ 5270	FEE		
70394-2	"	811		▲ 811	FEE		
70397	REDDY	▲ 5330		▲ 5330	FEE	11-30-84	84-1413068
70393-2	HUANG INV. CORP.	1640		1640	FEE		
70374-2	FOLSOM	779		779	FEE		
71494	Bay Cities Loan Nr.	▲ 5437		▲ 5437	FEE	1-3-84	84-48890
71495	LUGO	5740		5740	FEE	2-14-83	83-1482998
71496	VAUGHAN	5140	▲ 592	5740	FEE	4-9-84	84-426134
71497	MILLER	5676	▲746	5676	FEE	11-3-83	83-1305582
71498	MILLS	5740	▲753	5740	FEE	8-12-82	82-811555
71499	PAYNE	5740	▲609	5740	FEE	9-8-83	83-1045047
71500	ROBINSON	5676	▲985	5676	FEE	6-15-83	83-667991
71501	CALLAHAN	5740	▲936	5740	FEE	9-3-82	P2-201700
71502	LOPEZ	5740	▲534	5740	FEE	12-16-83	83-1493857
71503	JARA	5678	▲672	5678	FEE	1-14-85	85-45674
71826	TESORO	▲5976		▲5976	FEE	10-2-84	84-1186757
70399-1	DEPREY	5332		5332	FEE	10-24-85	85-1256280
70399-2	"	822		822	FEE	10-24-85	85-1256280
70398-1	FISHER	▲10,600		▲10,600	FEE		
70398-2	FISHER	1631		1631	FEE		

ISSUE DATE	
11-17-80	
12-17-81	
3-26-82	
7-19-82	
8-2-82	
2-1-85	
2-20-85	
10-10-85	
5-5-86	

STATE OF CALIFORNIA
BUSINESS & TRANSPORTATION AGENCY
DEPARTMENT OF TRANSPORTATION

R/W MAP
NO. FI157-1
07-LA-105-23

50 0 50

RWPE HAGSTROM — DATE 2-13-80 — SR LAUGHLIN

LEGEND: ACCESS DENIED ✦ EXCLUDES STREET ARLA * AREA IN SQUARE FEET UNLESS OTHERWISE NOTED () PREVIOUS RECORD DATA ▲ INCLUDES EASEMENT AREA

FM 21868-1

25554-6

DIST.	STATE	FEDERAL PROJECT NO	EFFECTIVE DATE	SHEET NO	TOTAL SHEETS
7	CALIF	I-105-3(311) 2		3	

DISTRICT R/W AGENT — FED. HWY. ADM. — DATE

PARCEL NO	GRANTOR OR GRANTEE	AREA * ACQ	EXCESS	TOTAL	INST	RECORDING DATA DATE	OR
70407-1	OBEJI	4531		4531	FEE		
70407-2	OBEJI	799		799	FEE		
70402	LEW	◆5330		◆5330	O.I.P.	3-24-86	86-359561
70412	MORGAN	◆5330		◆5330	FEE	9-15-86	86-1214405

PARCEL NO	GRANTOR OR GRANTEE	AREA * ACQ	EXCESS	TOTAL	INST	RECORDING DATA DATE	OR
70334	MC DEVITT	5740	▲3344	5740	FEE	6-17-82	82-611013
70335	RUPPE	11,260	5230	11,260	FEE	2-14-81	81-40090
70337	GORLACK	5585	1369	5585	FEE	7-29-83	83-871457
70338	BENOUN	5585	1224	5585	FEE	8-3-83	83-890397
70339	GRIMSLEY	5676	1016	5676	FEE	4-29-82	82-106953
70340	BROWN	8578	580	8578	FEE	8-4-80	80-741223
70341	BRAGER	6593	1	8593	FEE	4-25-85	85-466602
70342	JOHNSON	571	7531	8102	FEE	9-5-84	84-1063564
70343	VANDERBUR	5740		5740	FEE	4-22-86	86-495033
70344	HIRTZIG	22,567		22,567	FEE	12-16-83	83-1490682
70347-1	SAUNDERS	164		164	FEE	5-23-86	86-643147
70348	AMADOR	5430	2326	5430	FEE	11-3-83	83-1304944
70349	OLAGUE	5522		5522	FEE	6-28-84	84-774774

PARCEL NO	GRANTOR OR GRANTEE	AREA * ACQ	EXCESS	TOTAL	INST	RECORDING DATA DATE	OR
70350	RAMIREZ	◆5526	1789	◆5526	FEE	11-14-83	83-1339631
70351	IMPERICO	◆14,720	231.9	◆14,720	FEE		
70352-1	RULEY	10,694		10,694	FEE		
70352-2	RULEY	647		647	FEE		
70354	SOBEL	30,118		30,118	FEE		
70355	WOODEN	6045		6045	FEE	11-2-83	83-1299266
70356	PETERSON	5977		5977	FEE	7-13-82	82-704194
70357	MORRISON	6045		6045	FEE	12-29-82	82-1300276
70358	MC MILLIAN	6045		6045	FEE	11-29-83	83-1402354
70359	COLLINS	5977		5977	FEE	11-29-84	84-1406974
70360	JAMES	6045		6045	FEE	10-16-84	84-1298043
70361	ROBINSON	6045		6045	FEE	10-18-83	83-1204245
70362	JULIN	9033		9033	FEE	9-5-84	84-1067025
70363	RAO	9033		9033	FEE	4-11-85	85-405337
70364	REYNOSO	5977		5977	FEE	7-1-83	83-747170
70365	THE ESTATE OF THE DEPT OF THE INTERIOR OF WASHINGTON D.C.	6044		6044	FEE	12-7-82	82-1217368

PARCEL NO	GRANTOR OR GRANTEE	AREA * ACQ	EXCESS	TOTAL	INST	RECORDING DATA DATE	OR
70366	HALES	6044		6044	FEE	2-4-81	81-130418
70401	BROOKS	◆5330		◆5330	FEE	9-20-83	83-1104156
70403	ANGEL	5270		5270	FEE	4-15-85	85-413915
70404	THOMAS	◆5330		◆5330	FEE	5-3-85	85-493406
70405	STEGER	◆5330		◆5330	FEE	5-29-85	85-594554
70406	HOUSER	◆5270		◆5270	FEE	3-16-84	84-320128
70408	OBEJI	◆5330		◆5330	FEE	7-3-86	86-842293
70409	MULLIGAN	◆5330		◆5330	FEE		
72457	OBEJI	◆5270		◆5270	FEE	7-3-86	86-842294
70411	HENNEY	◆5330		◆5330	FEE		
70413-1	MELENDEZ	5270		5270	FEE		
70413-2	"	811		811	FEE		
70414	CORDOVA	15,958	8462	15,958	FEE	1-29-87	87-131601
70414-B	UNOCAL				QC	1-29-87	87-131602

PARCEL NO	GRANTOR OR GRANTEE	AREA * ACQ	EXCESS	TOTAL	INST	RECORDING DATA DATE	OR
71669	SANDOVAL	5430	4390	5430	FEE	11-12-85	85-1332908
71670	BAKER	5430	1559	5430	FEE	8-27-85	85-987182
71671	REED	5369	3323	5369	FEE	4-1-85	85-350948
71672	BARNES	5594	2843	5594	FEE	7-3-84	84-792469
70410	NIKKEL	5270		5270	FEE	4-19-85	85-441771
70410-1	NIKKEL	5270		5270	FEE		
70410-2	NIKKEL	811		811	FEE		
70353	RULEY	6878		6878	FEE		
72368	MARTINEZ	◆5330		◆5330	FEE	1-29-85	85-106758

ISSUE DATE
3-17-80
5-22-80
11-20-80
12-18-81
2-26-82
8-6-82
5-23-84
12-18-85
5-5-86
1-13-87
5-18-87

STATE OF CALIFORNIA
BUSINESS & TRANSPORTATION AGENCY
DEPARTMENT OF TRANSPORTATION

R/W MAP
NO. F1157-2
07-LA-105-2.4

50 0 50 DATE 2-13-80
RWPE HAGSTROM SR LAUGHLIN

LEGEND: ACCESS DENIED ✦ EXCLUDES STREET AREA
◆ AREA IN SQUARE FEET UNLESS OTHERWISE NOTED
( ) PREVIOUS RECORD DATA ▲ INCLUDES EASEMENT AREA

FM 21868-2

FOR CONTINUATION SEE MAP NO. F1157-1

FOR CONTINUATION SEE MAP NO. F1157-2

DIST.	COUNTY	STATE FEDERAL PROJECT NO	FISC. YR.	SHEET NO	SHEETS
7	LOS ANGELES	CALIF I-105-3(311)2		4	

DISTRICT R/W AGENT — FED. HWY. ADM. — DATE

UPDATED 7-17-85

FOR CONTINUATION SEE MAPS NOS F1923-5 & F1923-6

IMPERIAL HWY.

CITY OF LOS ANGELES

HAWTHORNE AVE.

(Belleview Ave.) UNDERCROSSING

(Briggs Ave.) AVE.

FELTON

SUNDALE AVE.

BUFORD AVE.

INGLEWOOD AVE.

115TH ST.

116TH ST.

(Redondo Ave.)

(Miramar St.)

INTERSTATE

VAN LAUKEN TRACT

VAN AUKEN TRACT

TRACT NO. 12

TRACT NO. 6441

TRACT NO. 16111

TRACT NO. 12802

TRACT NO. 243-35

CITY OF HAWTHORNE

M.B. 359-19-20

M.B. 70-69

M.B. 10-12

PARCEL NO	GRANTOR OR GRANTEE	AREA * ACQ	EXCESS	TOTAL	INST	RECORDING DATA DATE	OR
70417	QUINN	6090		6090	FEE	-	-
70418	MONJKO	5307		5307	FEE	10-13-81	81-1006612
70419	NOVAL	5308		5308	FEE	2-9-81	81-144616
70420	BONDERSON	5309		5309	FEE	9-8-82	82-910384
70421	SPITLER	5310		5310	FEE	4-16-81	81-102496
70422	DUNN	5311		5311	FEE	9-16-82	82-811556
70423	AVERY	5313		5313	FEE	9-16-82	82-940007
70424	PICKETT	5314	▲ 383	5314	FEE	2-7-83	83-148763
70425	SCHMIDT	5313	▲ 1	5313	FEE	3-11-83	83-272572
70426	ROVIRA	5311		5311	FEE	7-27-83	83-855151
70427	BAKER	5310		5310	FEE	3-9-83	83-260973
70428	MYLER	5309		5309	FEE	4-8-83	83-388086
70429	SCHWARZE	5308		5308	FEE	9-19-83	83-1094978
70430	LEVIS	6907		6907	FEE	9-22-80	80-918092
70431	POGUE	6081		6081	FEE	3-2-83	83-233907

PARCEL NO	GRANTOR OR GRANTEE	AREA * ACQ	EXCESS	TOTAL	INST	RECORDING DATA DATE	OR
70433	CORONA	17,789		17,789	FEE	12-31-84	84-1523781
70434	CORONA	◆3662		◆3662	FEE	12-31-84	84-1523780
70435	DF SIMONE INC.	38,888	4477	38,888	FEE		
70436	DURAN	6571	1169	6571	FEE	8-13-84	84-970486
70437	McLAUGHLIN	6620	2509	6620	FEE	1-29-85	85-106027
70438	SIPPER	6621	9806	6621	FEE	5-22-85	85-576827
71504	AVILA	5315	▲4761	5315	FEE	12-1-83	83-1483000
70432-1	DE SIMONE	14,704		14,704	FEE		
70432-2	"	2490		8490	FEE		
71508	PALCZENSKI	5314	▲3548	5314	FEE	9-14-84	84-1105240
71509	BRADLEY	5314	▲5314	5314	FEE	11-8-85	85-1325418

PARCEL NO	GRANTOR OR GRANTEE	AREA * ACQ	EXCESS	TOTAL	INST	RECORDING DATA DATE	OR
71514	PASCUA	6623	▲510.3	6623	FEE	12-2-85	85-1416690
71515	DASSONVILLE	6591	▲6297	6591	FEE	1-16-86	86-56783
71630	HUMMEL	◆28,871	15,766	◆62484	FEE	6-19-86	86-764810

PARCEL NO	GRANTOR OR GRANTEE	AREA * ACQ	EXCESS	TOTAL	INST	RECORDING DATA DATE	OR

ISSUE DATE
5-17-81
12-28-82
8-29-85
5-1-86
11-26-86

STATE OF CALIFORNIA
BUSINESS & TRANSPORTATION AGENCY
DEPARTMENT OF TRANSPORTATION

R/W MAP
NO. F1157-3
07-LA-105-2.4

50 0 50

DATE 2-13-80

RWPE HAGSTROM

SR. LAUGHLIN

LEGEND: ACCESS DENIED ✦ EXCLUDES STREET AREA
* AREA IN SQUARE FEET UNLESS OTHERWISE NOTED
( ) PREVIOUS RECORD DATA ▲ INCLUDES EASEMENT AREA

FM 21868-3

25884-C


DIST.	STATE	FEDERAL PROJECT NO	EFFECTIVE DATE	SHEET NO	TOTAL SHEETS
7	CALIF	I-105-3(311)2		5	

DISTRICT R/W AGENT FED. HWY. ADM. DATE


FOR CONTINUATION SEE MAP NO. F1157-2
CITY OF LOS ANGELES
CITY OF HAWTHORNE
INGLEWOOD
AVE.
UNDERCROSSING
INSTR. NO. 4012
LOS ANGELES
111TH
TRACT
NO.
M.B.
IMPERIAL HWY.
DALEROSE
GALE AVE.
HAWTHORNE
(Belleview Ave.)
HWY.
EUCALYPTUS AVE.
CONDON
(Eucalyptus St.)
(ROSEWOOD AVE.)
AVE.
ST.
COUNTY
INTERSTATE
FWY.
RTE. 105
CITY OF HAWTHORNE
LOS ANGELES CO.
PARCEL MAP 13000
PAR NO. 1
PAR NO. 2
300/X
122/101
(122/101)
HAWTHORNE BLVD.
ST. AREA-1752ft
ST. AREA-1042ft
ST. AREA-350ft
ST. AREA-1365ft
ST. AREA-1042ft
ST. AREA-1042ft
ST. AREA-1042

FOR CONTINUATION SEE MAP NO. F1157-4

DIST	STATE	FEDERAL PROJECT NO	SHT NO	TOTAL SHTS
7	CALIF	I-105-3(311)2		6

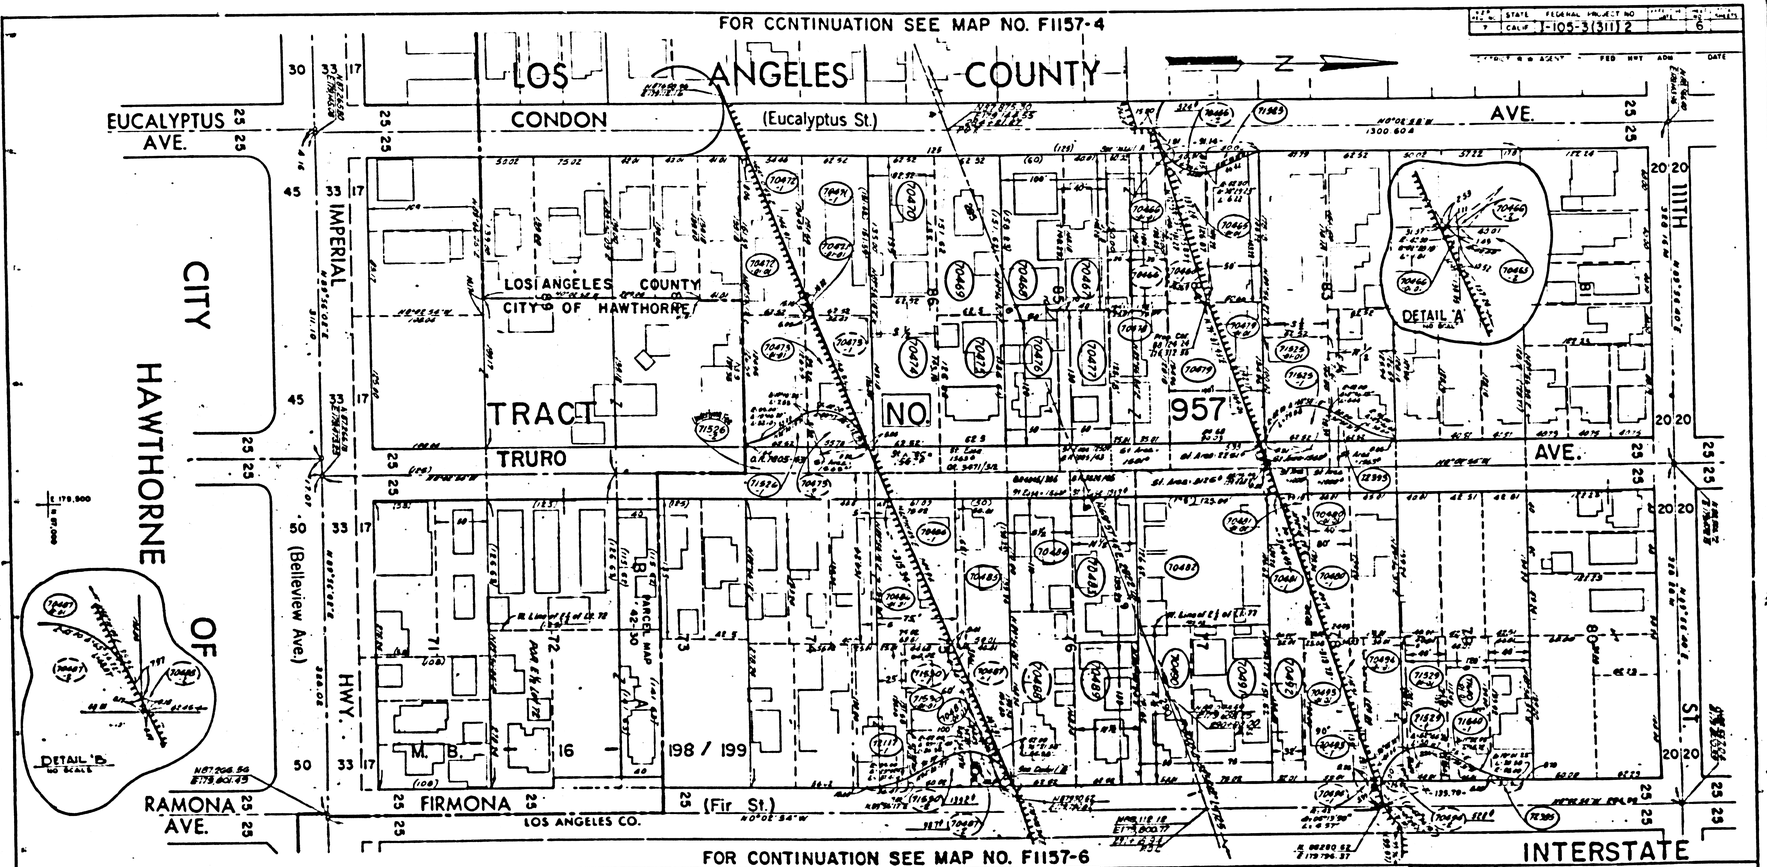

FOR CONTINUATION SEE MAP NO. F1157-6

PARCEL NO	GRANTOR OR GRANTEE	AREA * ACQ	EXCESS	TOTAL	INST	RECORDING DATA DATE	OR
70468	STURM	3731	2580	3731	FEE	7-18-84	84 894218
70466	PACIFICO	9009	21	9009	FEE	10-12-84	84-1223722
70467	MC CURRY	5929		5929	FEE	11-30-84	84-1413044
70468	KUHL	3394		3394	FEE	12-4-85	85-1146176
70469	MCCREA	9476		9476	FEE	1-24-89	89-87007
70470	MC KENNA	8938		8938	FEE		
70471	DAVIS	9477	46	9477	FEE	10-18-83	83-827819
70472	TSCHERENKO	9477	6762	9477	FEE		
70473	SANDERS	+7914	2430	7914	FEE	9-26-84	84-1209134
70474	MOSNIKO	7913		7913	FEE	9-25-84	84-1199626
70476	SMITH	6000		6000	FEE	8-27-84	84-1074476
70477	LOPEZ	*6500		*6500	FEE	7-3-84	84-796688
70478	GONZALES	*7694		*7694	FEE	8-24-84	84-1253658
70479	VASSAU	+12,150	3736	+12,150	FEE	9-18-84	84-1413943
70480	MC DANIELS	+5571	5213	+5571	FEE	11-19-84	85-1184848

PARCEL NO	GRANTOR OR GRANTEE	AREA * ACQ	EXCESS	TOTAL	INST	RECORDING DATA DATE	OR
70481	SIMPSON	+5571	1542	+5571	FEE	5-3-84	84-473917
70482	BLANT	*5937		*5937	FEE	9-17-84	84-1216184
70483	BORNILES	*8102		*8102	FEE	9-26-84	84-1287634
70484	ARDINA	*6875		*6875	FEE	7-13-85	85-808559
70485	JORDAN	*6950		*6950	FEE	10-13-84	84-1461918
70486	JOHNSON	11,145	5852	11,145	FEE	5-21-84	84-665275
70487	BRAN	6560	1024	5560	FEE	7-13-84	84-861818
70488	VOLPE	18,514		10,514	FEE	1-16-85	85-87063
70489	VOLPE	8688		8688	FEE	7-25-84	84-869368
70490	BLAIR	7581		7581	FEE	1-16-85	85-68780
70491	HEDGES	11,371		11,371	FEE	7-10-81	81-697956
70492	CADENA	4448		4448	FEE	10-18-85	85 1275900
70493	MERCADO	8064	1970	8064	FEE	1-17-86	86-98991
70496	ANDRADE	5361	4045	5361	FEE	12-4-85	85-1428106
70495	MARTINEZ	21539	6695	21539	FEE		
71625	KENNEDY	420		7183	FEE	12/13/85	85-1312042

PARCEL NO	GRANTOR OR GRANTEE	AREA * ACQ	EXCESS	TOTAL	INST	RECORDING DATA DATE	OR
71525	GREENE	+6262	4425	+4252	FEE	7-23-84	84-878799
71526-1	ROTHERMEL	955		714	FEE		
71526-2	" "	1665		7914	FEE		
TRD &	WALKER	5861	4876	5561	FEE	12-6-85	85-1460891
71530	MANU	6542	4652	6542	FEE	7-25-86	86-96870
71640	BORGES	5561	4960	5561	FEE	12-26-86	86-146316
72117	KANTER	89		6962	FEE		
72999	HOWELL	+789		+7914	FEE	5-23-86	86-68168

PARCEL NO	GRANTOR OR GRANTEE	AREA * ACQ	EXCESS	TOTAL	INST	RECORDING DATA DATE	OR
72999	GUNDSTOT	51		9521	FEE	7-18-86	86-903983
70478	MC CABE	9952		8958	FEE	1-29-86	86-110713

ISSUE DATE
6-9-80
7-18-81
1-13-82
8-25-82
0-3-83
1-20-84
2-9-84
8-7-84
11-14-84
3-21-85
9-11-85
7-25-86
4-6-87

STATE OF CALIFORNIA
BUSINESS & TRANSPORTATION AGENCY
DEPARTMENT OF TRANSPORTATION

R/W MAP
NO. F1157-5
07-LA-105-2.7

50 0 50 DATE 2-13-80
RWPE HAGSTROM SR. LAUGHLIN


LEGEND: ACCESS DENIED * EXCLUDES STREET AREA
+ AREA IN SQUARE FEET UNLESS OTHERWISE NOTED
( ) PREVIOUS RECORD DATA & INCLUDES EASEMENT AREA

F.M 21868-5

DIST	STATE	FEDERAL PROJECT NO	EFFECTIVE DATE	SHEET NO	TOTAL SHEETS
7	CALIF	F-105-3(311)2		7	

DISTRICT R/W AGENT — FED. HWY. ADM. — DATE

FOR CONTINUATION SEE MAP NO. F1157-5

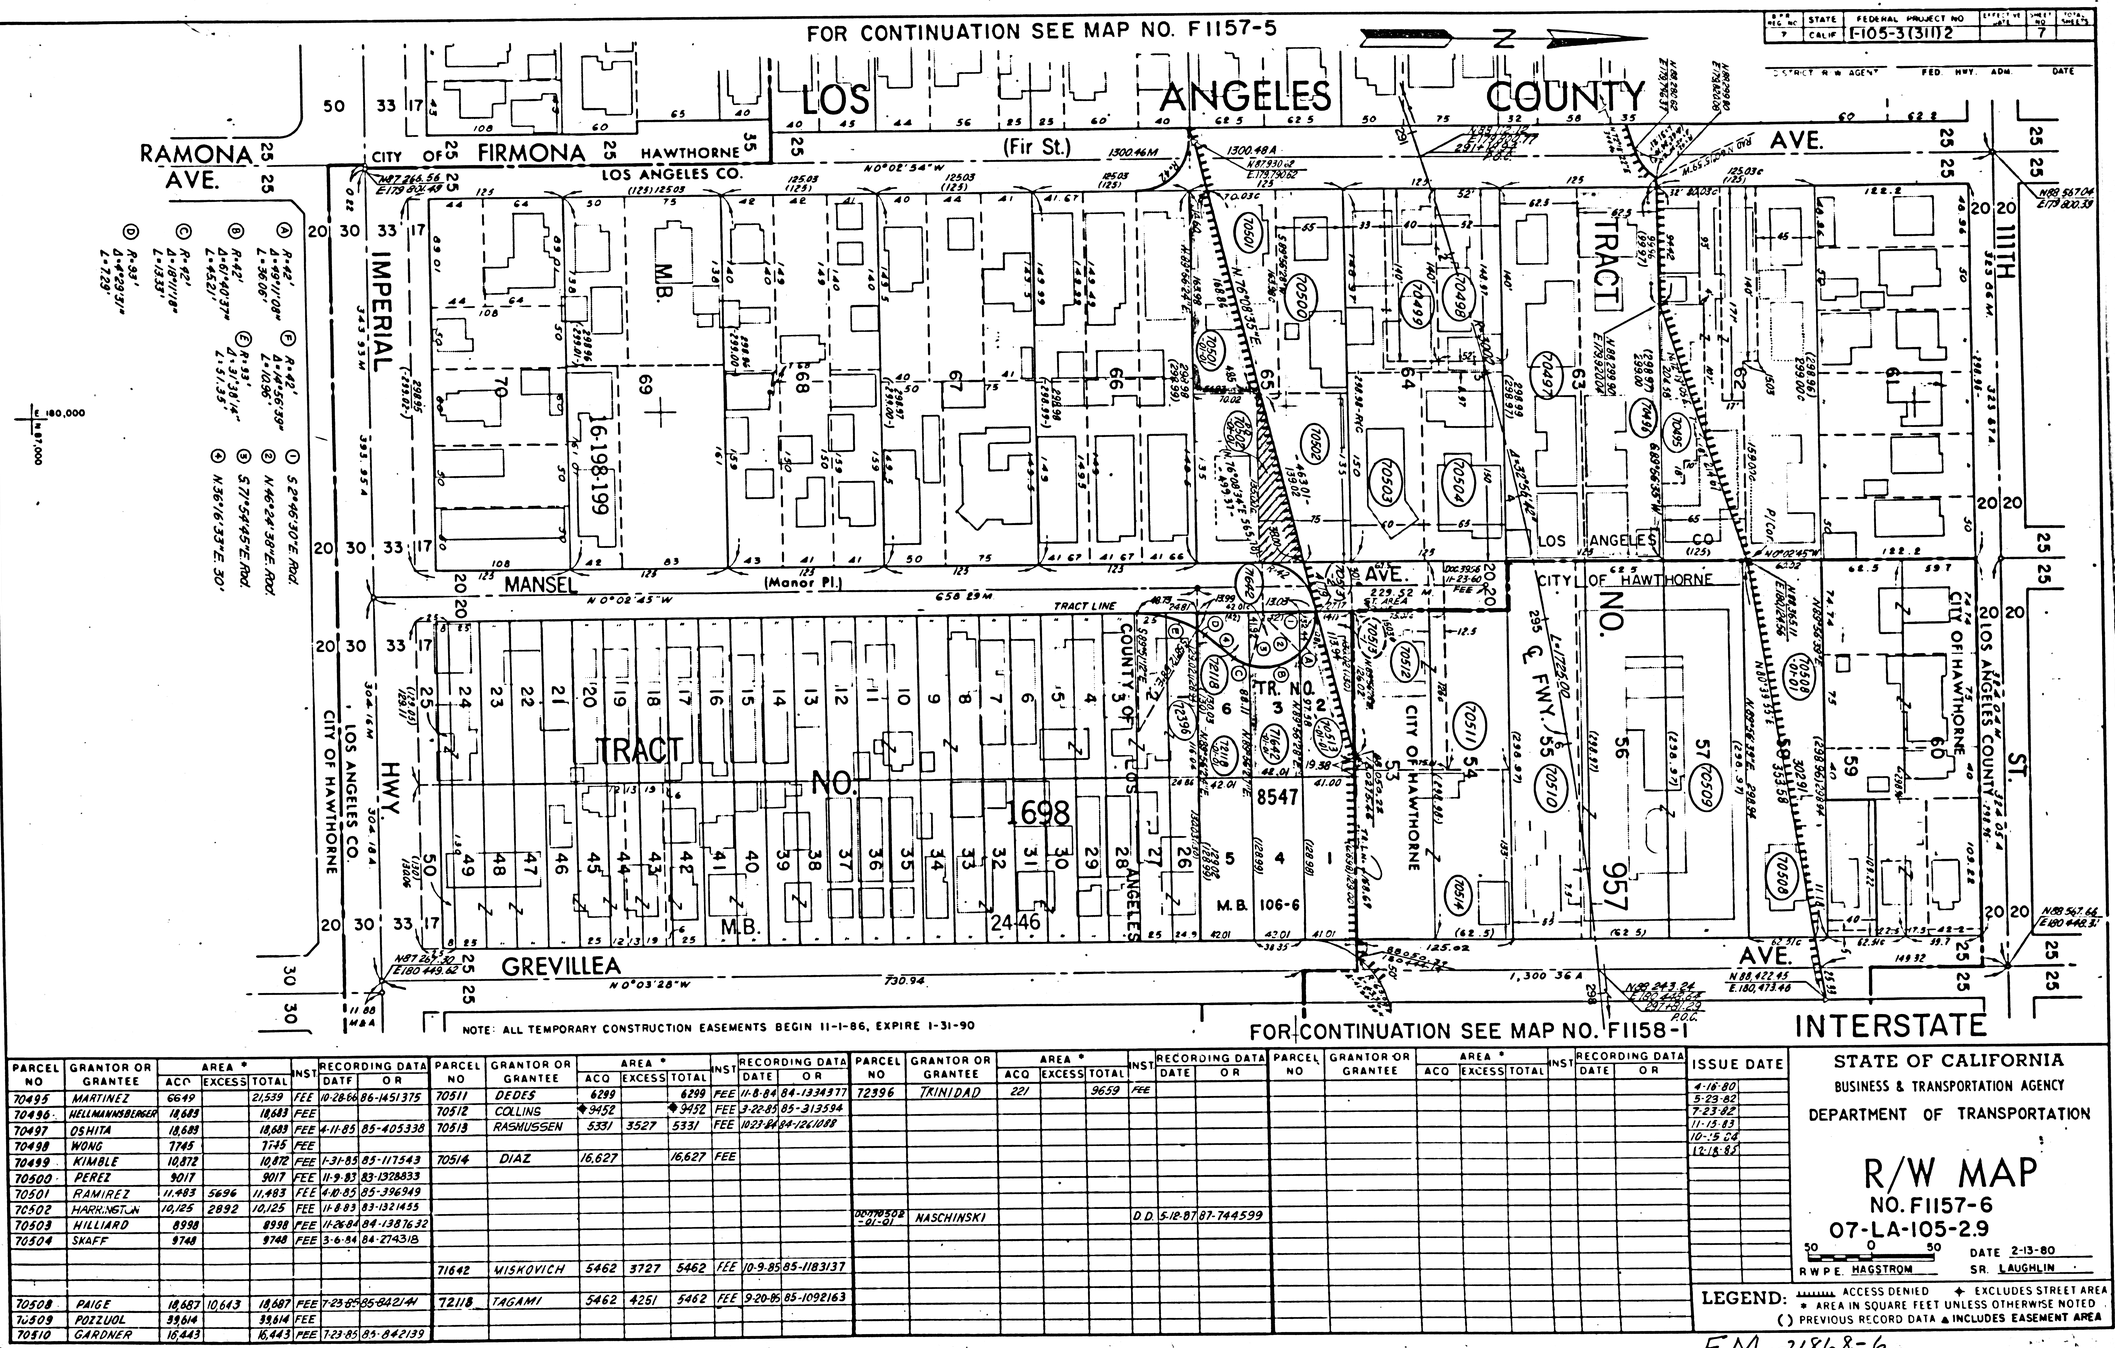

PARCEL NO	GRANTOR OR GRANTEE	AREA * ACQ	EXCESS	TOTAL	INST	RECORDING DATA DATE	OR
70495	MARTINEZ	6649		21,539	FEE	10-28-66	86-1451375
70496	HELLMANNSBERGER	18,683		18,683	FEE		
70497	OSHITA	18,683		18,683	FEE	4-11-85	85-405338
70498	WONG	7745		7745	FEE		
70499	KIMBLE	10,872		10,872	FEE	1-31-85	85-117543
70500	PEREZ	9017		9017	FEE	11-9-83	83-1328833
70501	RAMIREZ	11,483	5696	11,483	FEE	4-10-85	85-396949
70502	HARRINGTON	10,125	2892	10,125	FEE	11-8-83	83-1321455
70503	HILLIARD	8998		8998	FEE	11-26-84	84-1387632
70504	SKAFF	9748		9748	FEE	3-6-84	84-274318
70508	PAIGE	18,687	10,643	18,687	FEE	7-23-85	85-842144
70509	POZZUOL	39,614		39,614	FEE		
70510	GARDNER	16,443		16,443	FEE	7-23-85	85-842139

PARCEL NO	GRANTOR OR GRANTEE	AREA * ACQ	EXCESS	TOTAL	INST	RECORDING DATA DATE	OR
70511	DEDES	6299		6299	FEE	11-8-84	84-1334377
70512	COLLINS	9452		9452	FEE	3-22-85	85-313594
70513	RASMUSSEN	5331	3527	5331	FEE	1023-84	84-1261088
70514	DIAZ	16,627		16,627	FEE		
71642	MISKOVICH	5462	3727	5462	FEE	10-9-85	85-1183137
72118	TAGAMI	5462	4251	5462	FEE	9-20-85	85-1092163

PARCEL NO	GRANTOR OR GRANTEE	AREA * ACQ	EXCESS	TOTAL	INST	RECORDING DATA DATE	OR
72396	TRINIDAD	221		9659	FEE		
00079502-01-01	NASCHINSKI				D.D.	5-12-87	87-744599

PARCEL NO	GRANTOR OR GRANTEE	AREA * ACQ	EXCESS	TOTAL	INST	RECORDING DATA DATE	OR

ISSUE DATE
4-16-80
5-23-82
7-23-82
11-15-83
10-15-84
12-15-85

STATE OF CALIFORNIA
BUSINESS & TRANSPORTATION AGENCY
DEPARTMENT OF TRANSPORTATION

R/W MAP
NO. F1157-6
07-LA-105-2.9

50 0 50

DATE 2-13-80
RWPE. HAGSTROM
SR. LAUGHLIN

LEGEND: ACCESS DENIED ✦ EXCLUDES STREET AREA
* AREA IN SQUARE FEET UNLESS OTHERWISE NOTED
( ) PREVIOUS RECORD DATA ▲ INCLUDES EASEMENT AREA

FM 21868-6