P-1-43

SAN FRANCISQUITO RANCHO.

RANCHO

Road

Sec. 13 Sec. 18

1125 ℄ 1/4 Sec. cor.

Sycamore L.P.5

stake L.P.6

Stake

101.00

Post & Charred stake

Rock

Road from Los Angeles to

Old Bed

Lot

T. 1 S.

T. 1 S. R. 11 W.

Lot No. 39.

Willow L.P.2

San Bernardino

Beginning

Post in mound of rock

RANCHO
POTRERO
DE FELIPE LUGO.

Rio San Gabriel

4.50 1/4 sec cor Sec. 33
Sec. 4

375

Rock for witness corner
150 lks. S. 55 1/4 E. from
point

Dam

26

Post and mound.

Lot No. 38

T. 2 S. R. 11 W.

San José

RANCHO

25

Lot

T. 2 S.

SAN

Stake and charred stake

Sec 13 Sec 18
Sec 24 Sec 19

8.25

Stake

1375

BARTOLO.

Post and charred stake

23

For Gov. field notes See C.S. 9042.
All Rancho Lines C.S. 9268

RANCHO
LA HABRA.

Sec. 33
Sec 4

Plat

of the Rancho

LA PUENTE

finally confirmed to

Julian Workman & John Roland

Surveyed under Instructions from the

U.S. SURVEYOR GENERAL

By

Henry Hancock Dep.y Sur.r

November and December 1857

Containing 48790 55/100 Acres

Scale 40 Chs. to 1 inch
(reduced one-half)

Variation 13° 30' East

Approved:-

U.S. Surveyor General's Office
San Francisco, California
June 3d 1859

J.W. Mandeville

U.S. Surv. Genl. Cala.

P-1-43

PATENTS 1
K

Comp. A.H.L.
J.E.B. H.W.S.

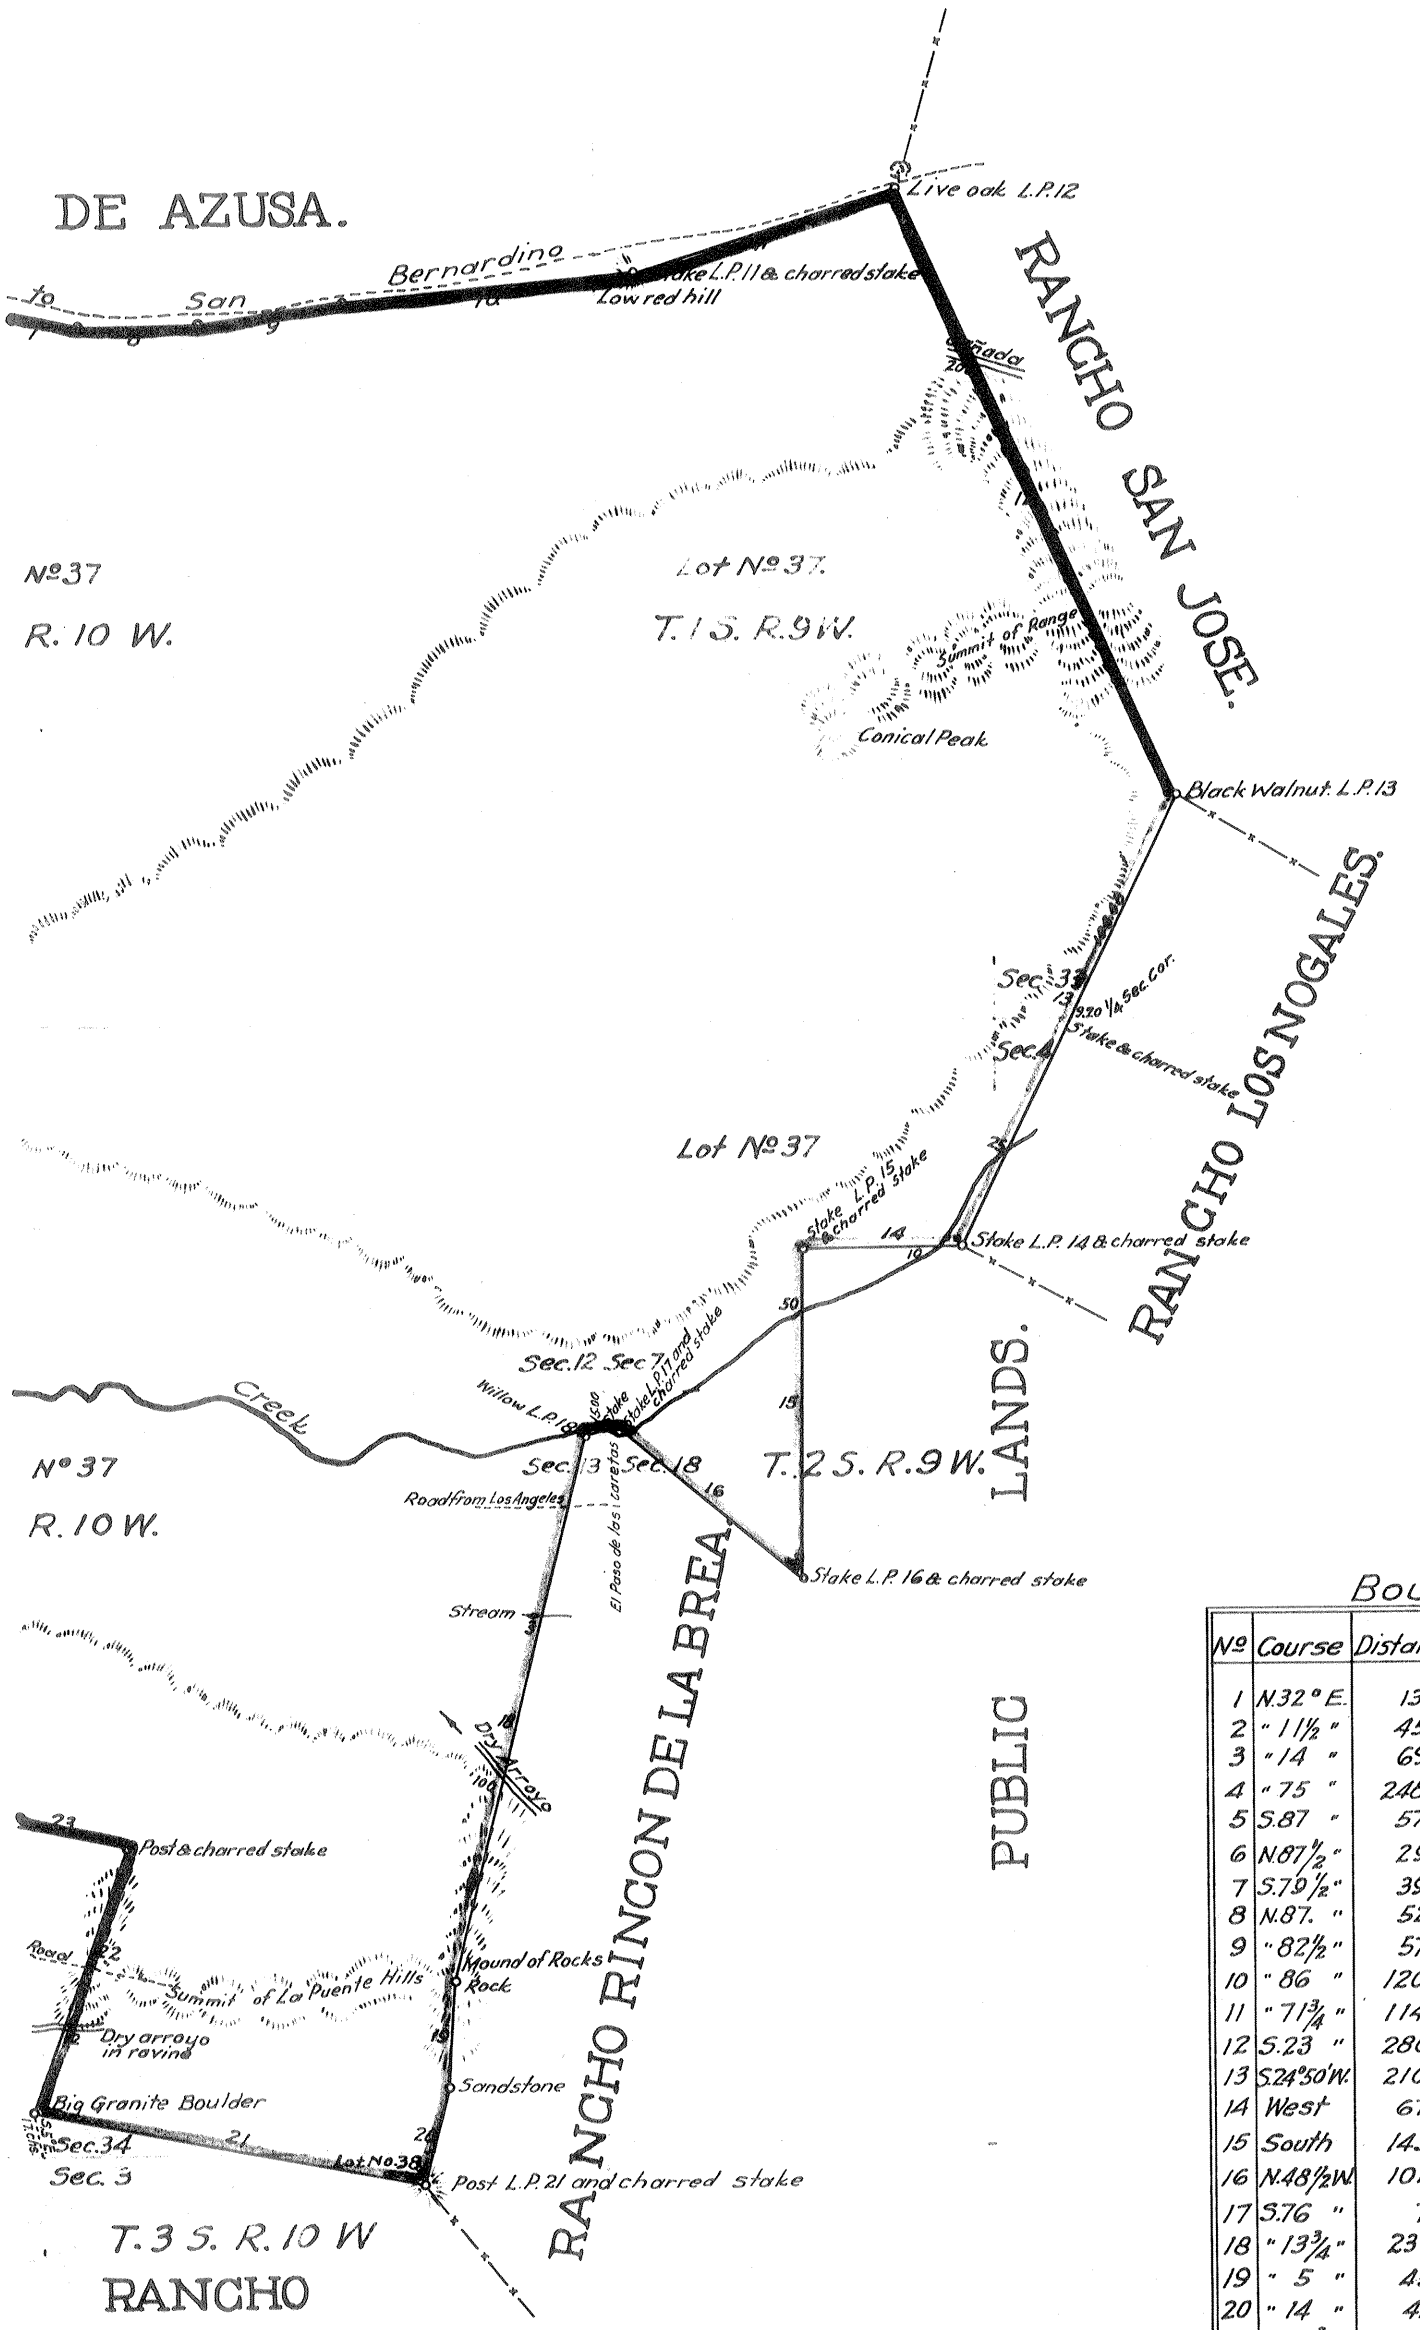

Boundaries

No	Course	Distance	No	Course	Distance
1	N.32° E.	13.46	33	N.17¾ E.	7.00
2	" 11½ "	45.00	34	" 10 W.	5.00
3	" 14 "	69.00	35	" 9¾ E.	6.00
4	" 75 "	248.00	36	" 42½ "	3.00
5	S.87 "	57.00	37	S.60½ "	12.00
6	N.87½ "	29.00	38	N.86¾ "	7.00
7	S.79½ "	39.00	39	S.77¾ "	5.00
8	N.87. "	52.00	40	" 77½ "	8.00
9	" 82½ "	57.00	41	N.64½ "	4.00
10	" 86 "	120.00	42	S.48 "	4.00
11	" 71¾ "	114.25	43	" 68¼ "	6.00
12	S.23 "	280.00	44	" 86¾ "	5.00
13	S.24°50'W.	210.68	45	" 86½ "	10.00
14	West	67.24	46	" 79 "	6.00
15	South	143.14	47	N.51 "	5.00
16	N.48½W.	101.00	48	" 69½ "	5.00
17	S.76 "	7.93	49	" 84¾ "	8.00
18	" 13¾ "	237.40	50	S.80¾ "	3.50
19	" 5 "	45.00	51	N.68½ "	3.00
20	" 14 "	41.00	52	" 64¼ "	8.00
21	N.79¾ "	165.00	53	" 29½ "	8.00
22	" 19¼ E.	121.00	54	" 66¼ "	6.00
23	" 80½ W.	166.00	55	S. 66¼ "	5.00
24	" 66¾ "	260.00	56	" 27¾ "	9.00
25	" 34 "	160.00	57	N.71¾ "	8.00
26	" 55¼ "	107.00	58	" 30¼ "	9.00
27	" 20½ E	5.00	59	" 43 "	13.00
28	" 33¼ "	5.00	60	" 5¾ "	13.00
29	" 8¼ "	5.00	61	" 30½ W.	3.50
30	" 25 W.	7.00	62	" 34½ "	11.00
31	" 9 E.	7.00	63	" 0¾ E	16.00
32	" 46½ "	12.00	64	" 40¼ "	36.00
		2997.10			248.00
					2997.10
				Aggregate of exterior boundaries	3245.10
				or 40 miles 45 chs. 10 links	

Recorded Sept. 14th 1867
at request of John Rowland.

Comp A.H.L.
H.W.S.
J.E.B.

P-1-44
8