Compd. J.F.

SANTA ANITA RANCHO

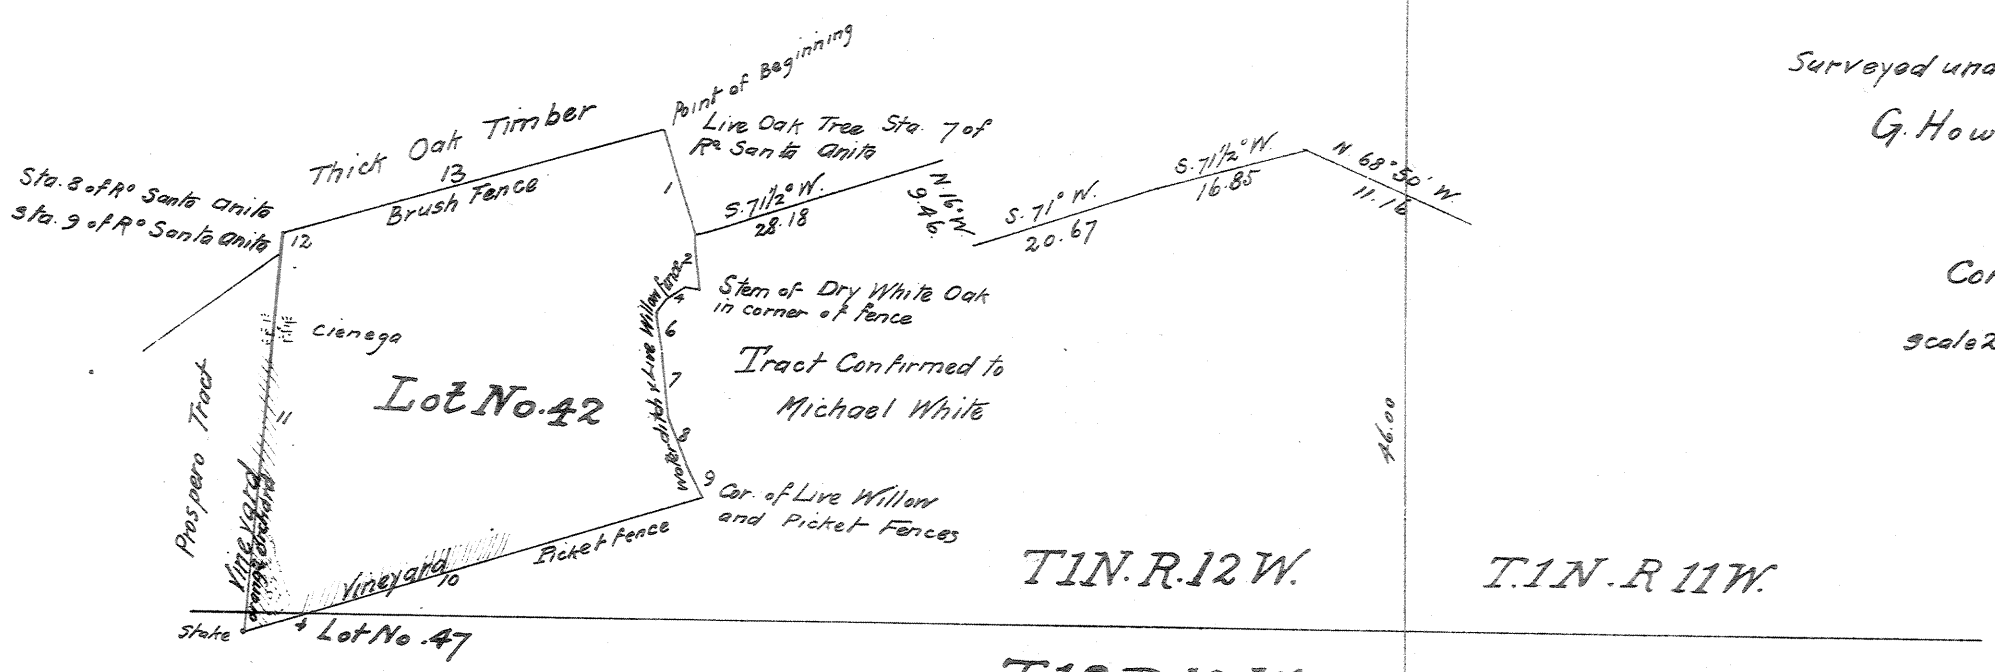

Ex-Mission San Gabriel

Certificate of advertisement
Sherman Day
U.S. Surveyor General. Cal.

Recorded Dec. 1st 1871 at request of J. De Barth Shorb.

PLAT

TRACT OF LAND OF A 1000 VARAS SQUARE

Near San Gabriel in Los Angeles County

finally Confirmed to

Daniel Sexton

Surveyed under instructions from the U.S. Surveyor General by

G. Howard Thompson, Dep. Sur.

September 1868

Containing 179 64/100 acres

scale 20 chs to 1 inch Var. 14° 15' East.

Boundaries					
No.	Course	Distance	No.	Course	Distance
1	S. 17¾° E	11.80	8	S. 20½° E	5.00
2	" 4½° "	5.78	9	" 29½ "	4.20
3	N. 81¼ W.	1.50	10	" 73¼ W.	50.84
4	S. 57½ W.	2.50	11	N. 4½ E	40.03
5	" 14½ "	1.00	12	" 8½ "	2.50
6	" ½ E	4.00	13	" 75 "	42.13
7	" 7 "	7.00	—	—	—

Approved:
Sherman Day
U.S. Surveyor Genl. Cal.
San Francisco Cal. July 23rd 1870

{L.S.}

Willis Drummond
Commissioner of the General Land Office.

22

P-1-179

179

P-1-179

27

PATENTS I
K.