309

++1+309

P-1-37-309

Lot No 37

T. 2S., R. 15 W.

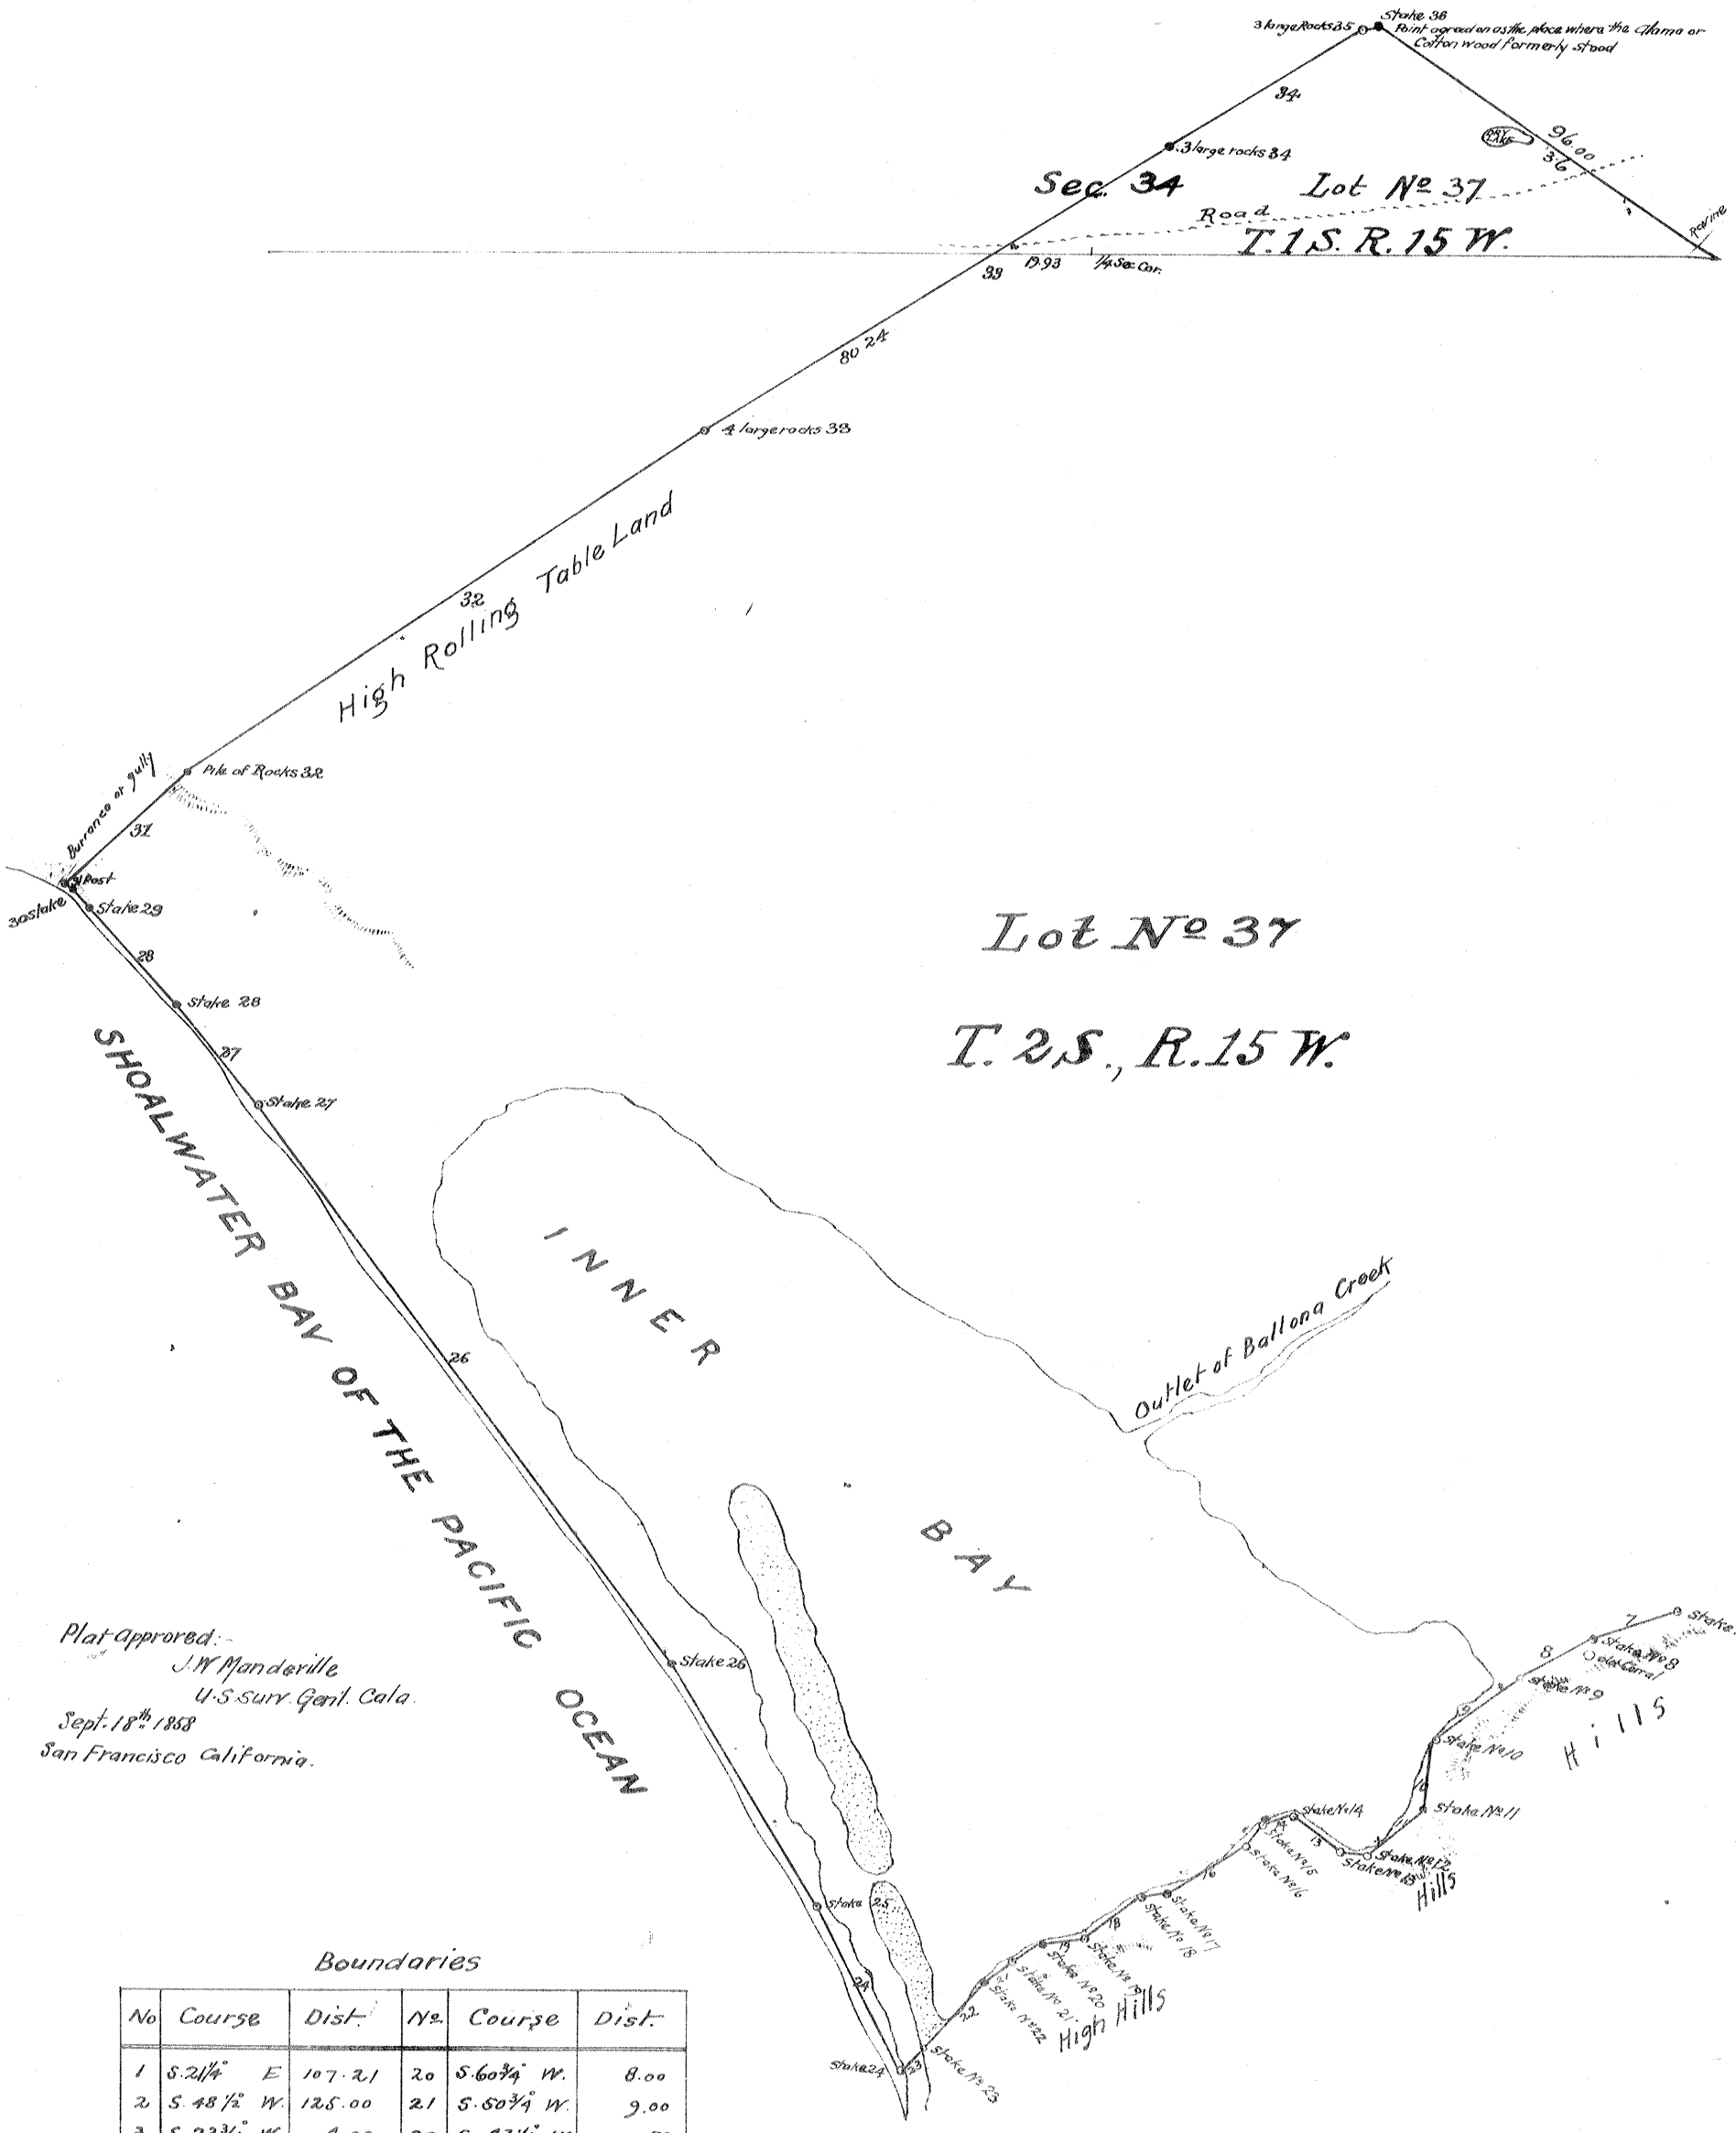

Plat Approved:-
J.W. Manderille
U.S. Surv. Genl. Cala.
Sept. 18th 1858
San Francisco California.

Boundaries

No	Course	Dist.	No	Course	Dist.
1	S. 21¼° E	107.21	20	S. 60¾° W.	8.00
2	S. 48½° W.	125.00	21	S. 50¾° W.	9.00
3	S. 23¾° W.	4.00	22	S. 43¼° W.	19.50
4	S. 76½° W.	34.08	23	S. 45°9' W.	8.21
5	S. 24¾ W.	32.00	24	N. 25½° W.	43.00
6	S. 72½° W.	32.33	25	N. 29¾° W.	65.00
7	S. 66½° W.	19.62	26	N. 35½° W.	160.00
8	S. 64¼° W	19.50	27	N. 89½° W.	30.00
9	S. 54½° W	23.00	28	N. 41½° W.	30.00
10	S. 9¾° W.	17.00	29	N. 37¼° W.	6.00
11	S. 53° W.	17.33	30	N. 62° W	1.56
12	N. 81° W.	6.00	31	N 49 E	38.00
13	N. 52¾ W.	14.50	32	N. 57°1' E	142.91
14	S. 73° W.	8.00	33	N. 59° E	126.64
15	S. 28¾° W.	6.00	34	N. 59½° E	52.00
16	S. 60¾° W.	21.00	35	N 63° E	2.41
17	S 82½° W.	7.00	36	S 57½° E	113.56
18	S. 16½° W.	15.00	37	S. 54¾° E.	86.59
19	S. 82° W.	10.00	38	S. 59½° E.	38.81

PATENTS 1
K

P-1-309
42

38

++1+310

P-1-310 310

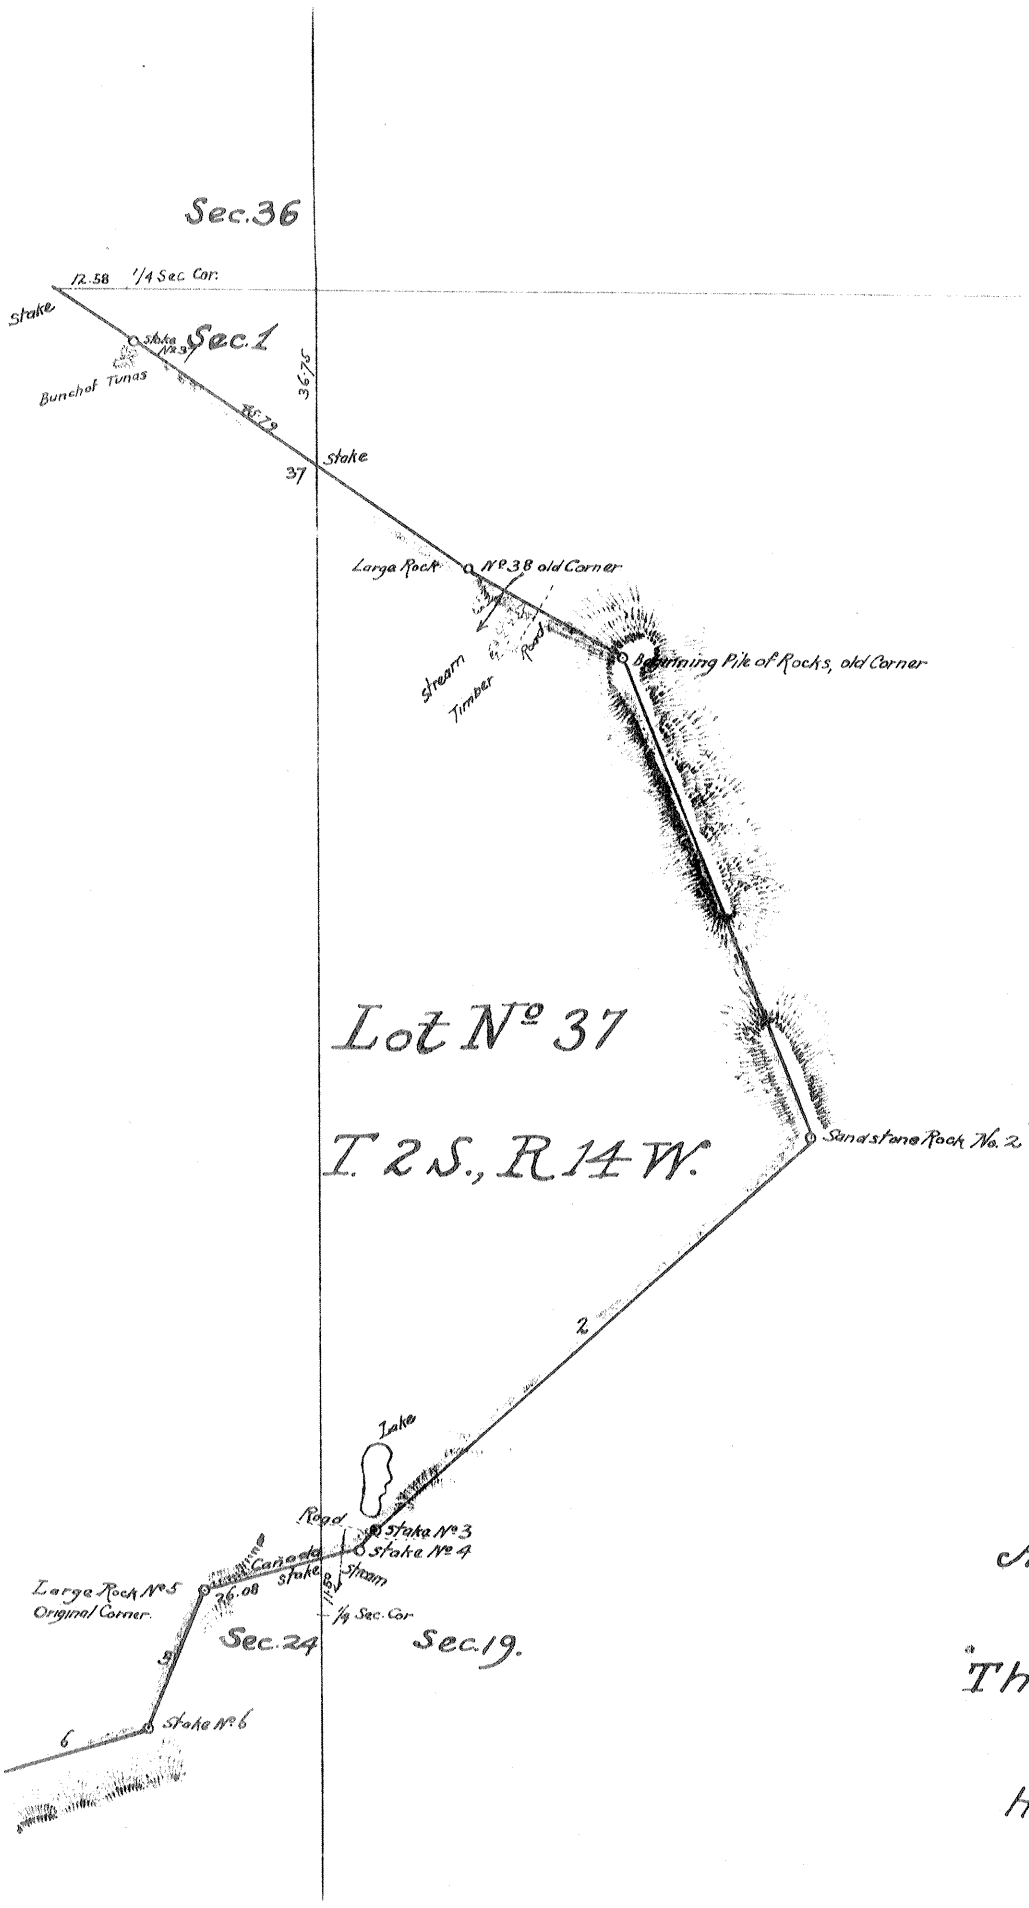

PLAT
OF THE
BALLONA RANCHO
finally confirmed to
Augustin Machado et al.

Surveyed under the orders of
The U.S. Surveyor General.
by
Henry Hancock Dep. Surv.
July 1858
Containing 13919 $\frac{96}{100}$ acres
Scale 40 chs. to 1 inch.
Var. 13° 30' East

Certificate of Publication:-

I.R. Hardenbergh
U.S. Surv. Genl, Cala.

Approved Dec. 8th 1873
Willis Drummond
Commissioner of the General Land Office.

a full, true and correct copy of the original plat on file in this office

San Francisco Cal. Nov. 23rd 1872

I.R. Hardenbergh
U.S. Surv. Genl. Cala.

Recorded Feb. 16th 1874. at 10 30 A.M.
at request of E.F. Kysor.

P-1-310
43

PATENTS 1
K