P-1-561

+1+561

PLAT

OF THE

RANCHO TUJUNGA

finally Confirmed to

DAVID W. ALEXANDER & AL

Surveyed under instructions from the

U.S. SURVEYOR GENERAL

by

Henry Hancock Dep. Sur.

December 1868

Containing 6,660 7/100 Acres

Scale 4 ochs to 1 inch Variation 13° 30 East.

approved Oct. 19th 1874

W. W. Curtis

Acting Commissioner of the General Land Office

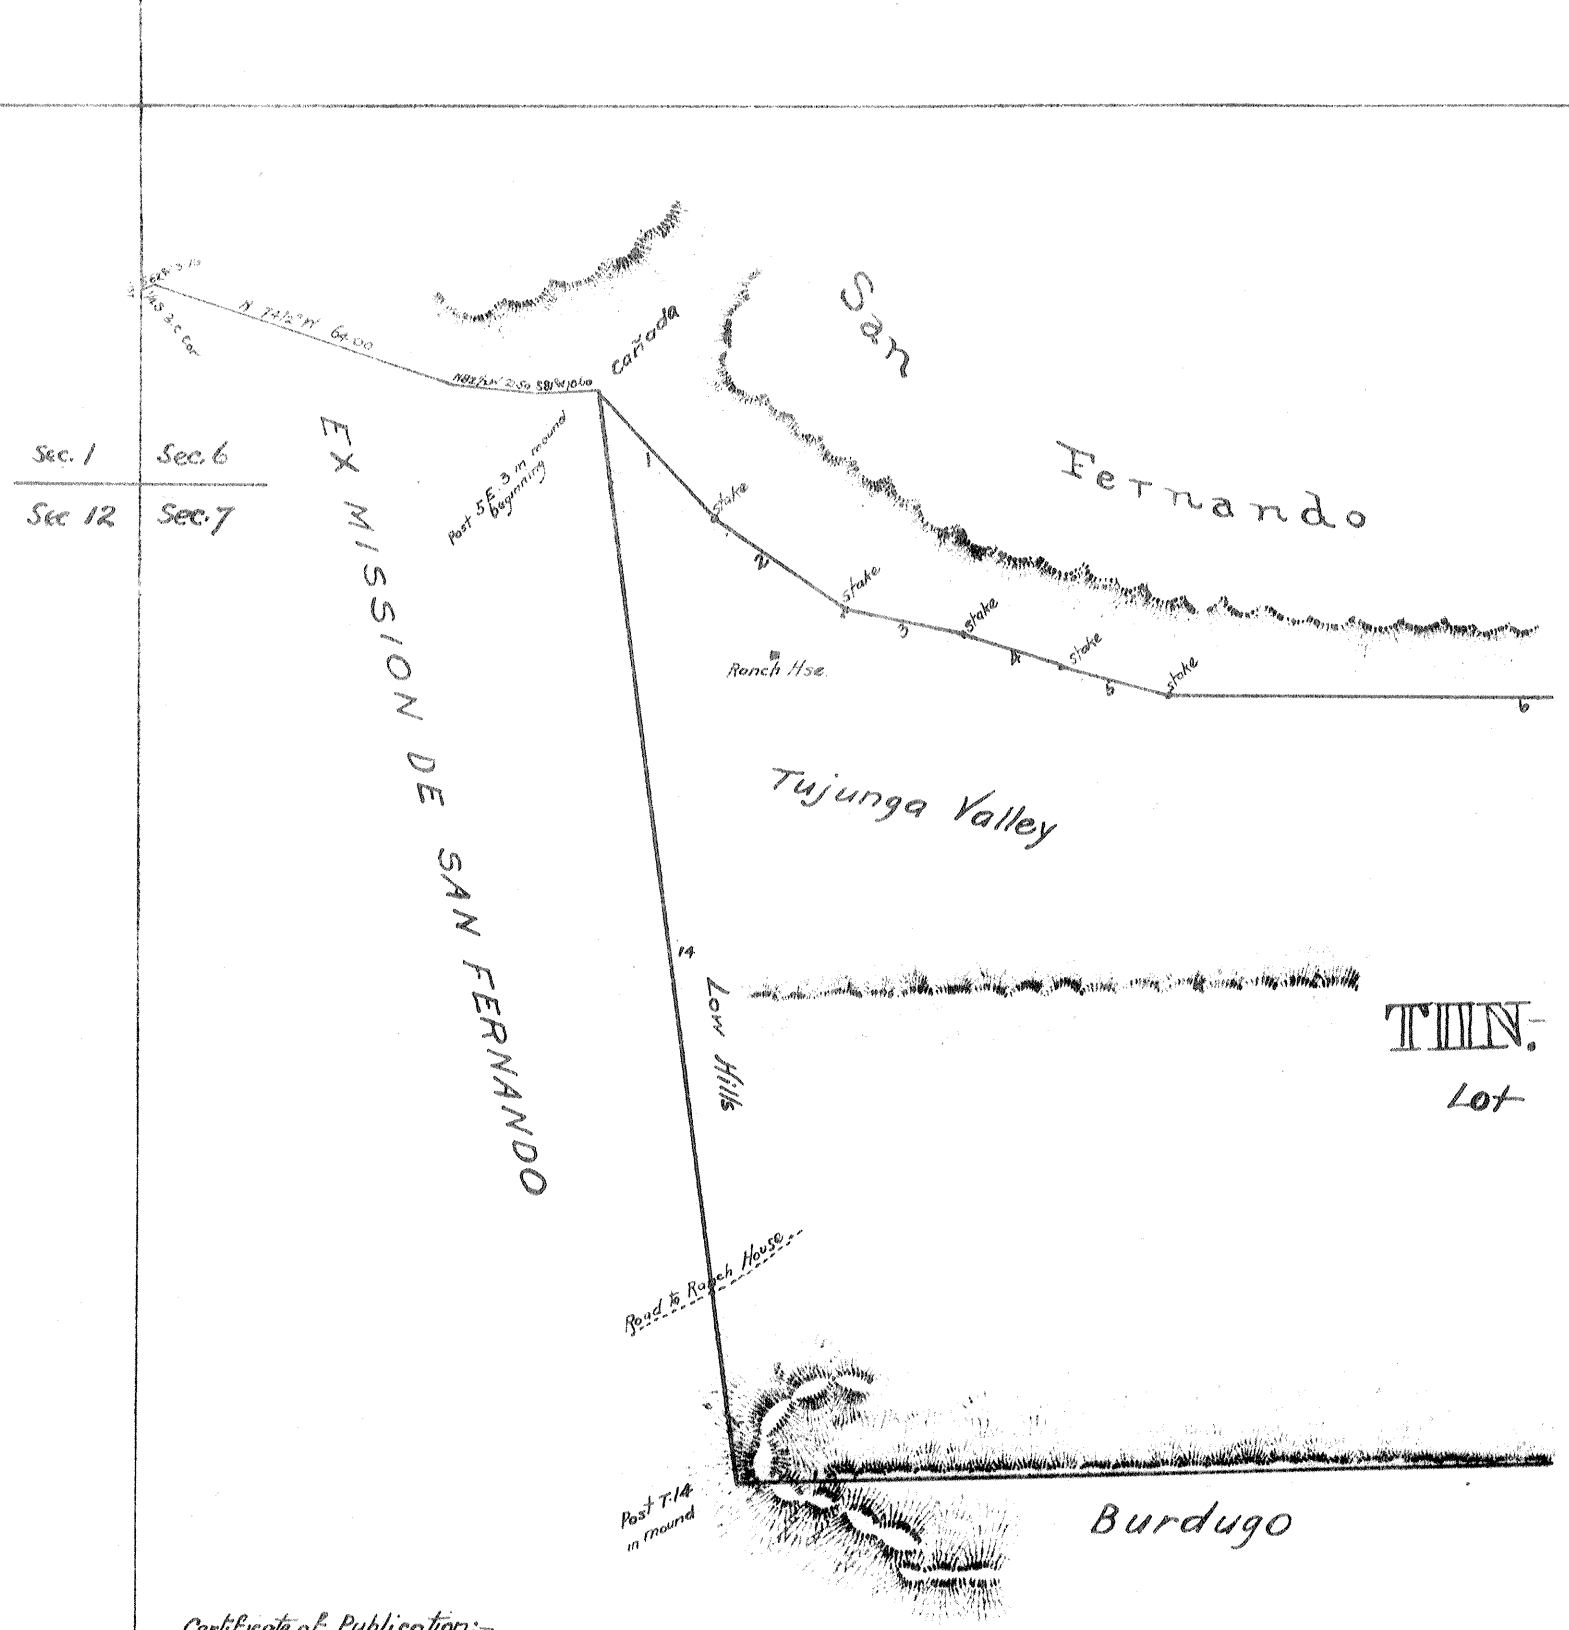

Certificate of Publication:—

Jas. T. Stratton
U.S. Surv. Gen'l Cala.

San Francisco Cal.
June 26th 1874

PATENTS 1
K.

P-1-561

Compared
W.W.

61

P-1-562

+-1-562

Variation 13° 30 East

Boundaries		
No	Course	Dist
1	S 42½ E	36.50
2	" 56½ "	25.00
3	" 78 "	25.00
4	" 70½ "	25.00
5	" 76½ "	20.00
6	East	136.00
7	N. 57 E.	77.00
8	S. 11¾ "	33.00
9	" 47½ "	37.00
10	" 22 "	96.00
11	" 80 "	96.00
12	" 39 W	52.00
13	" 89 "	420.00
14	N. 8 "	234.00
		1321.50

Aggregate of Exterior Boundaries 16 miles 41 chs. 50 lks.

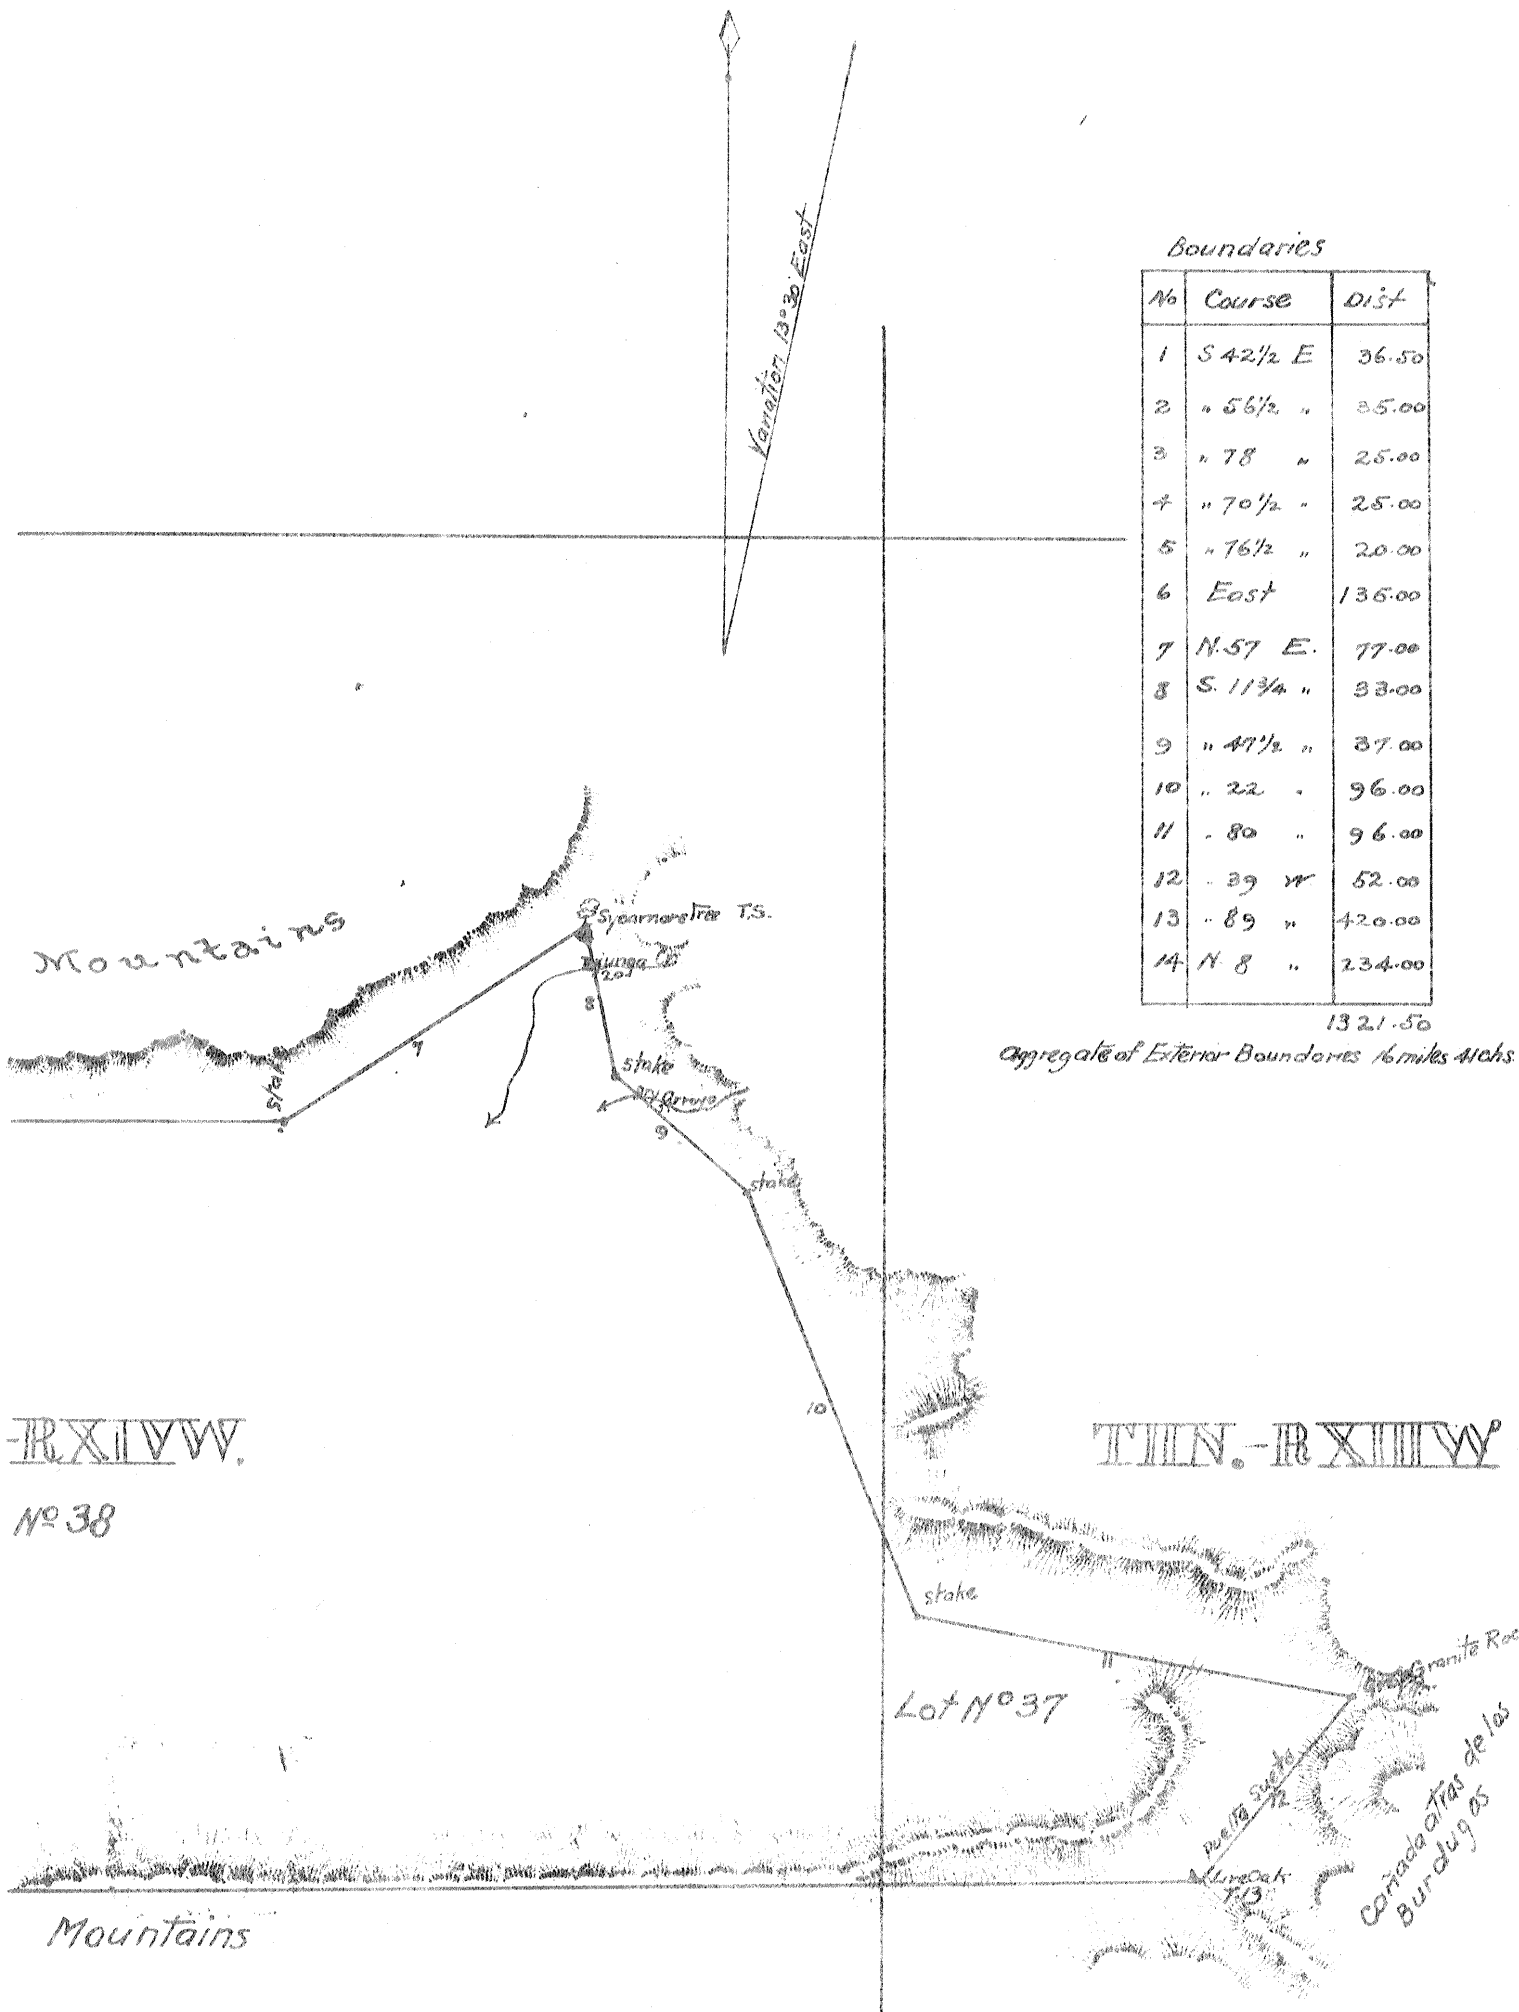

-RXIVW.

No 38

TIN.-RXIIIW.

Field Notes approved July 2nd 1859

San Francisco Cal.

J. W Manderville
U.S Surv. Gen'l Cal.

Recorded Sept 4th 1875, at 40 min past 10 a.m.
at request of A. Glassell et als.

P-1-562

Compared
Ch. Lds

PATENTS 1
K